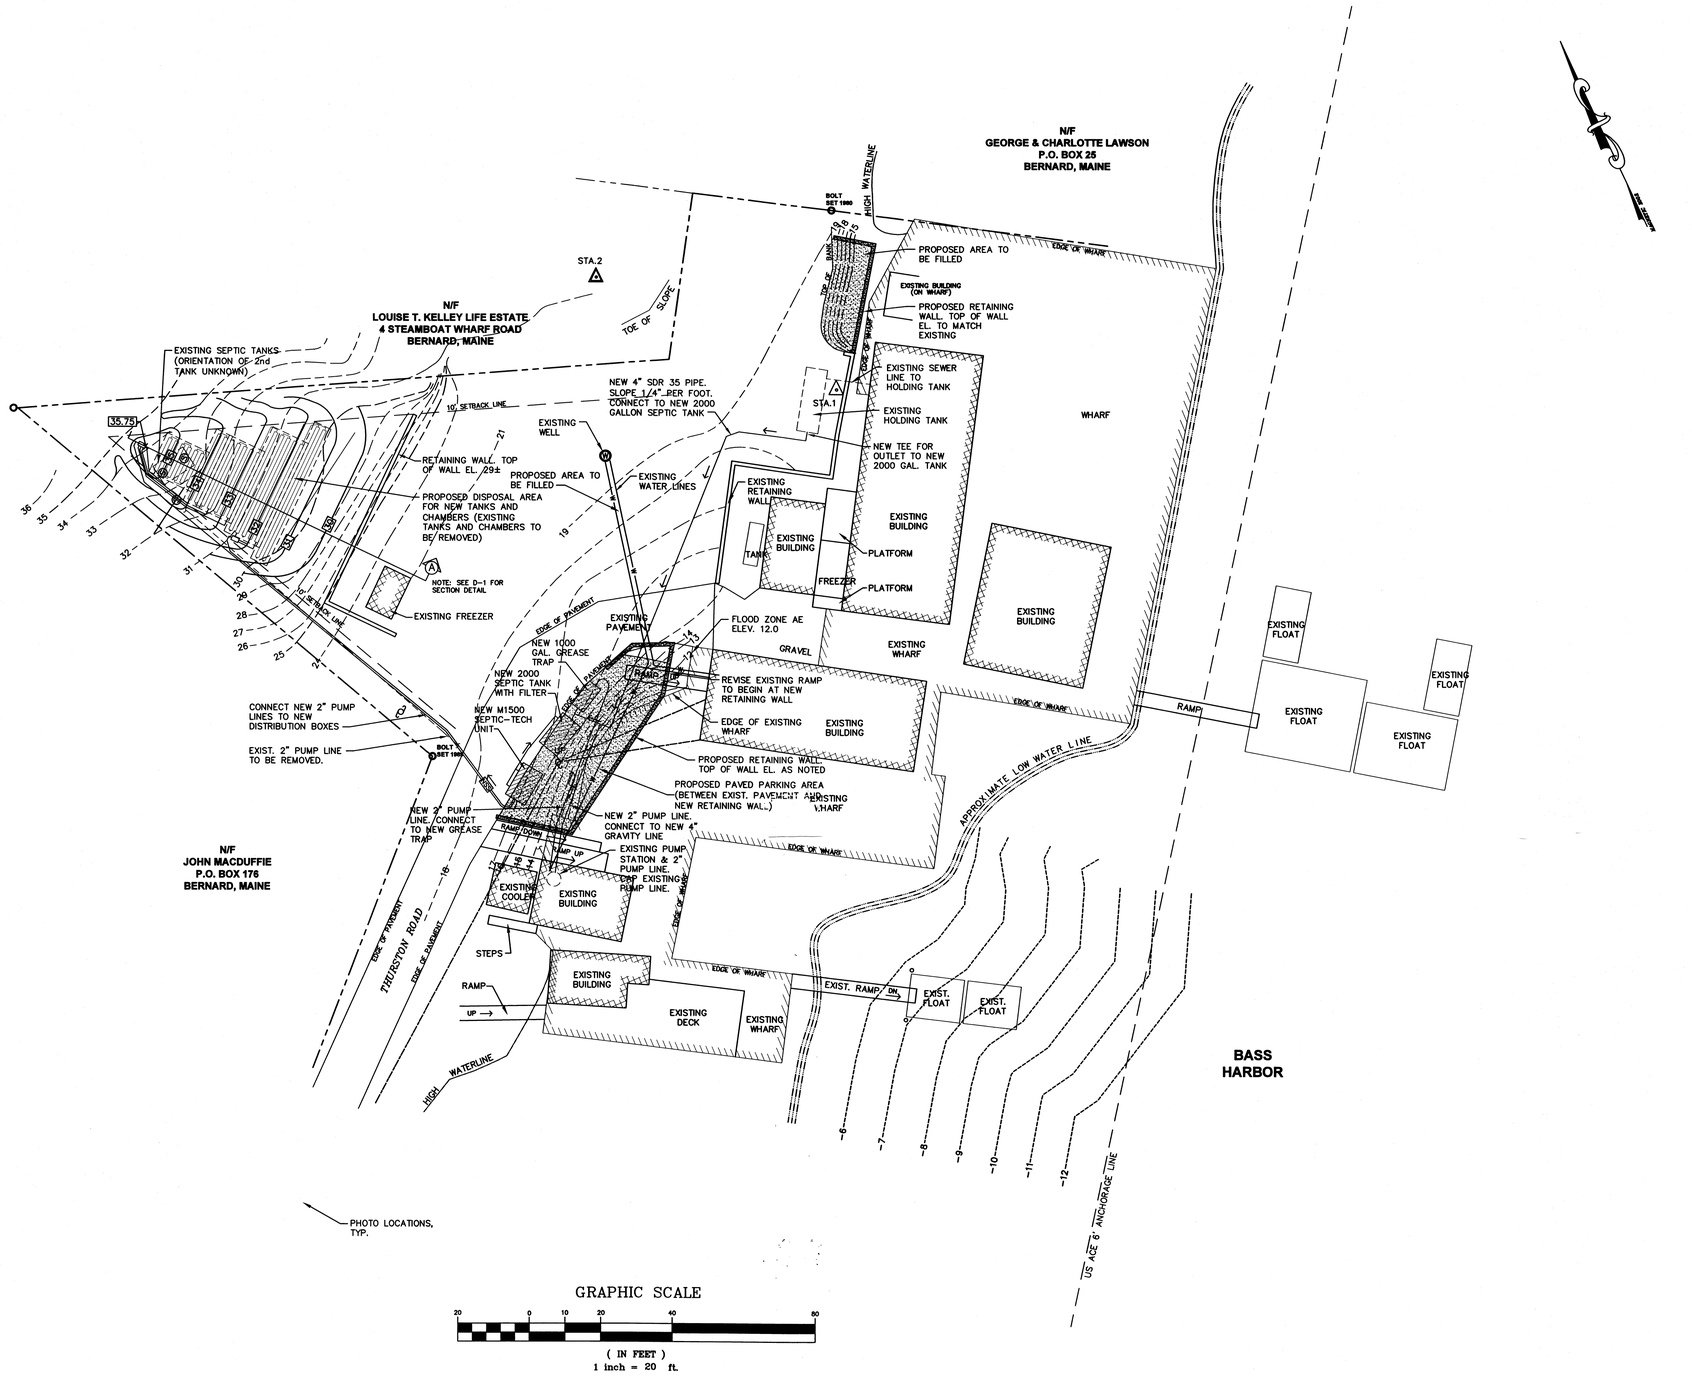


General Notes

NOTES:

SOURCES:
1. BASE PLAN INFORMATION DERIVED FROM A DIGITAL FILE ENTITLED "PRELIMINARY DREDGING PLAN FOR THURSTONS. LLC. BASS HARBOR, HANCOCK COUNTY, MAINE, DATED 12/16/09, SCALE: 1"=40' BY CES, INC. AND A PLAN ENTITLED "SURVEY FOR LESTER RADCLIFF, BASS HARBOR, TREMONT, MAINE", SCALE:1"=20', DATED APRIL 6, 1989, REVISED JANUARY 9, 1991, BY HARRICK AND SALSBURY, INC.

2. SITE TOPOGRAPHY AND FIELD SURVEY PERFORMED BY ANDREW McCULLOUGH ENGINEERING, ELLSWORTH, MAINE ON JUNE 7 AND SEPTEMBER 10, 2012.

No.	Revision/Issue	Date
2	REVISED TANK LAYOUT	12/19/12
1	REVISED PROPOSED DISPOSAL AREA	12/19/12

Record Owner and Address
THURSTON'S LLC
P.O. BOX 1188
Southwest Harbor, Maine

Firm Name and Address
Andrew McCullough
Engineering Consultants
93 Bucksport Road
Ellsworth, ME
207-667-6551

Project Name and Address
PROPOSED SITE PLAN for
NEW SEWER DISPOSAL SYSTEM
Prepared For:
THURSTON'S LLC
MICHAEL RADCLIFFE
Steamboat Wharf Road
Tremont, Maine

Project	Sheet
2513	SP-1
Date: 10/12/12	
Scale: 1"=20'	