


FRONT ELEVATION

SCALE: 1/4" = 1'-0"

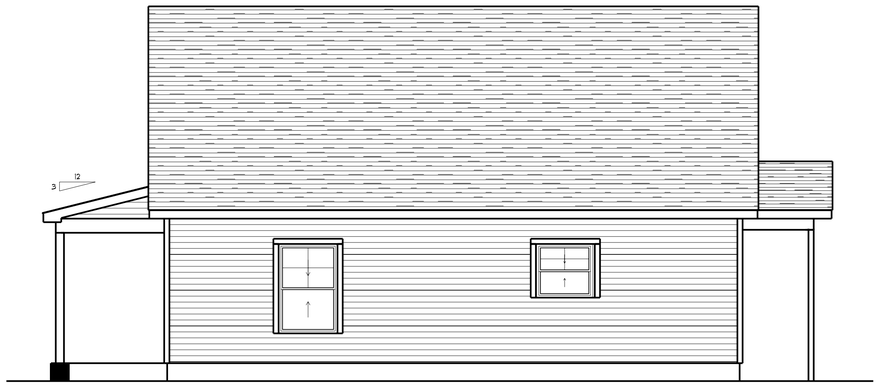

LEFT ELEVATION

SCALE: 1/4" = 1'-0"



REAR ELEVATION

SCALE: 1/4" = 1'-0"

DISCLAIMER:

THESE DRAWINGS ARE PROVIDED BY VIKING LUMBER COMPANY AS A SERVICE TO ITS CUSTOMERS. ALL INFORMATION, DIMENSIONS AND SPECIFICATIONS SHOWN ARE BELIEVED TO BE ACCURATE BASED ON THE INFORMATION PRESENTED IN THESE DRAWINGS HAS NOT BEEN PREPARED OR REVIEWED BY A REGISTERED ARCHITECT OR LICENSED ENGINEER AND SHOULD NOT BE USED AS A BASIS FOR CONSTRUCTION. VIKING LUMBER COMPANY SUGGESTS THAT ITS CUSTOMERS SEEK THE ASSISTANCE OF A REGISTERED ARCHITECT OR LICENSED ENGINEER BEFORE USING ANY OF THESE DRAWINGS AS A BASIS FOR CONSTRUCTION. THESE DRAWINGS ARE NOT TO BE USED AS A BASIS FOR CONSTRUCTION AND VIKING LUMBER COMPANY WILL ASSUME NO RESPONSIBILITY IF THEY ARE SO USED.

PAGE # 1

Viking Lumber
622 Main Rd
Holden ME 04429
PHONE:207-843-5183 FAX:207-843-5020
EMAIL: pfrank@vikinglumber.com

SCALE: AS NOTED

DRAWN BY: PF


DATE: 9/4/2025

Contractor/Owner: JEFF BUZZELL

Job Name: DUPLEX

Location: ELLSWORTH, ME

Project # E4443

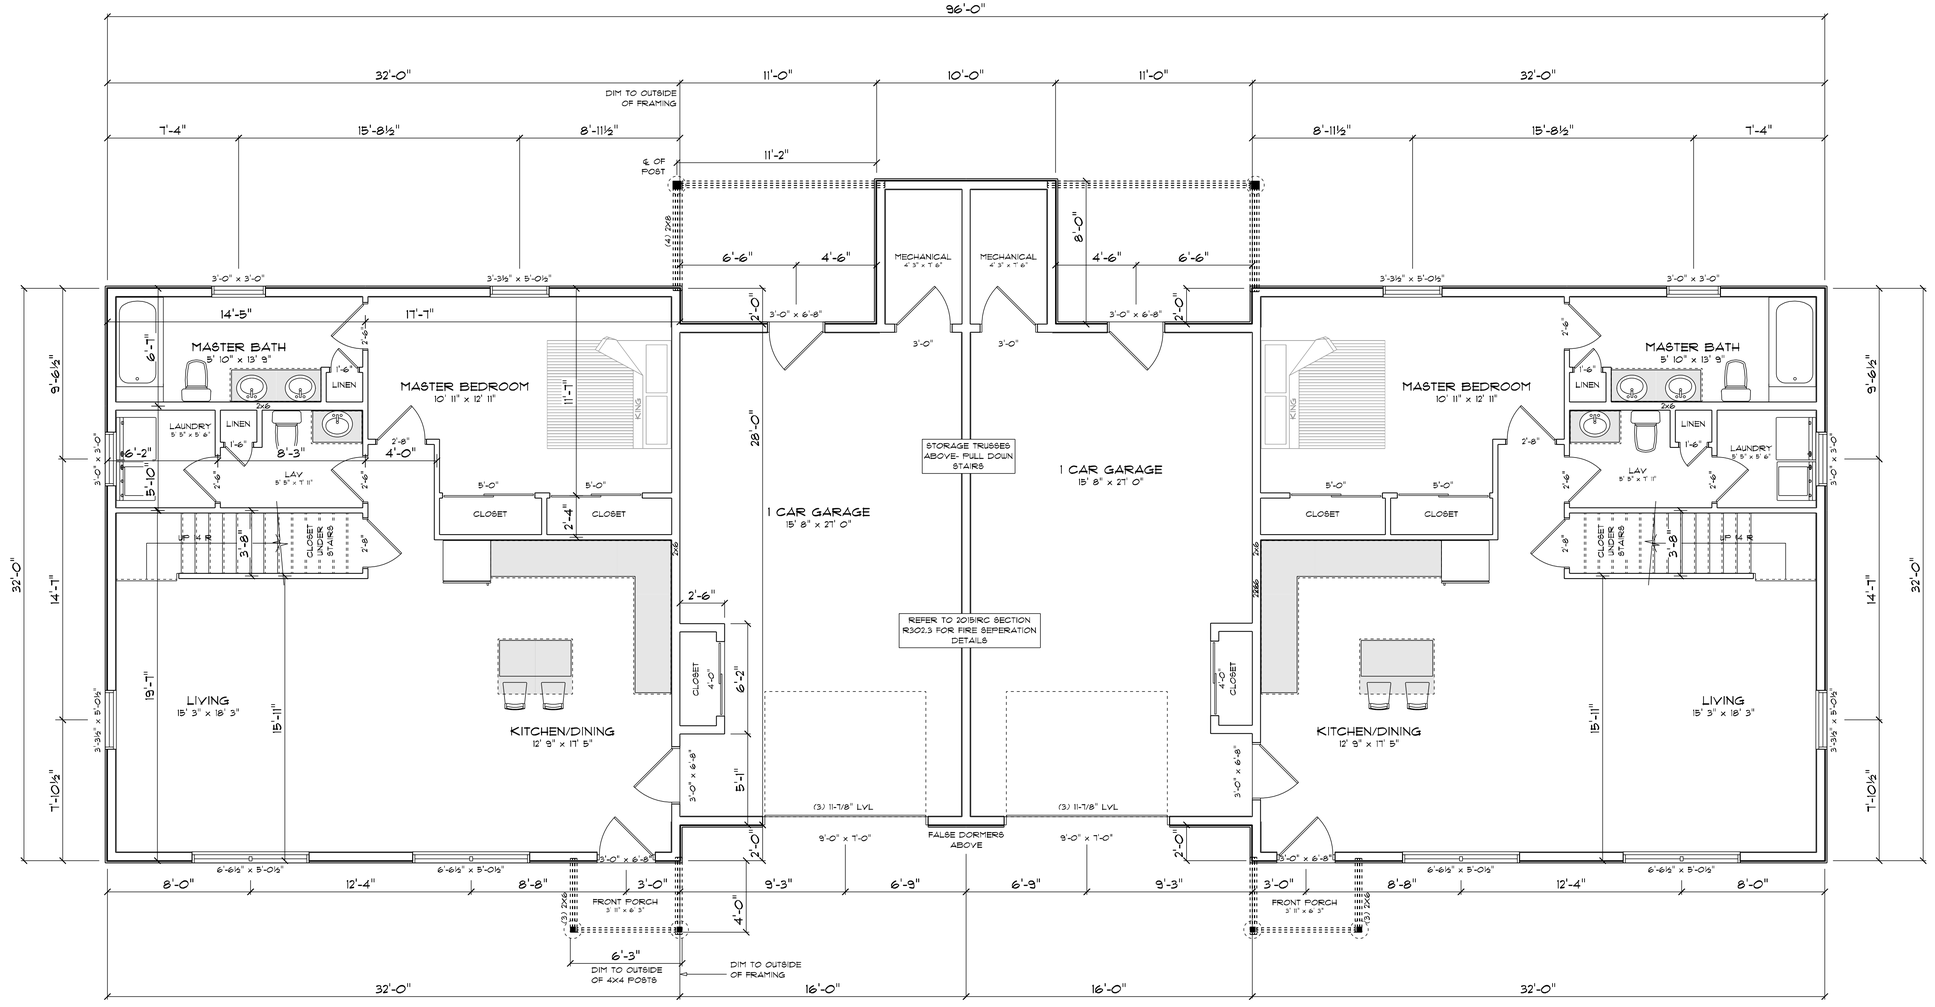

MAIN FLOOR

SCALE: 1/4" = 1'-0"

DISCLAIMER:

THESE DRAWINGS ARE PROVIDED BY VIKING LUMBER COMPANY AS A SERVICE TO ITS CUSTOMERS AND ARE INTENDED FOR INFORMATIONAL AND ILLUSTRATIVE PURPOSES ONLY. THE INFORMATION PRESENTED IN THESE DRAWINGS HAS NOT BEEN PREPARED OR REVIEWED BY A REGISTERED ARCHITECT OR LICENSED ENGINEER AND SHOULD NOT BE USED AS A BASIS FOR CONSTRUCTION. VIKING LUMBER COMPANY SUGGESTS THAT ITS CUSTOMERS SEEK THE SERVICES OF A REGISTERED ARCHITECT OR LICENSED ENGINEER BEFORE USING ANY PLANS AS A BASIS FOR CONSTRUCTION. THESE DRAWINGS ARE NOT TO BE USED AS A BASIS FOR CONSTRUCTION AND VIKING LUMBER COMPANY WILL ASSUME NO RESPONSIBILITY IF THEY ARE SO USED.

PAGE # 2

Viking Lumber
622 Main Rd
Holden ME 04429
PHONE:207-843-5183 FAX:207-843-5020
EMAIL: pfrank@vikinglumber.com

SCALE: AS NOTED

DRAWN BY: PF

DATE: 9/4/2025


VIKING LUMBER & BUILDING SUPPLIES

Contractor/Owner: JEFF BUZZELL

Job Name: DUPLEX

Job Loc: ELLSWORTH, ME

Project # E4443

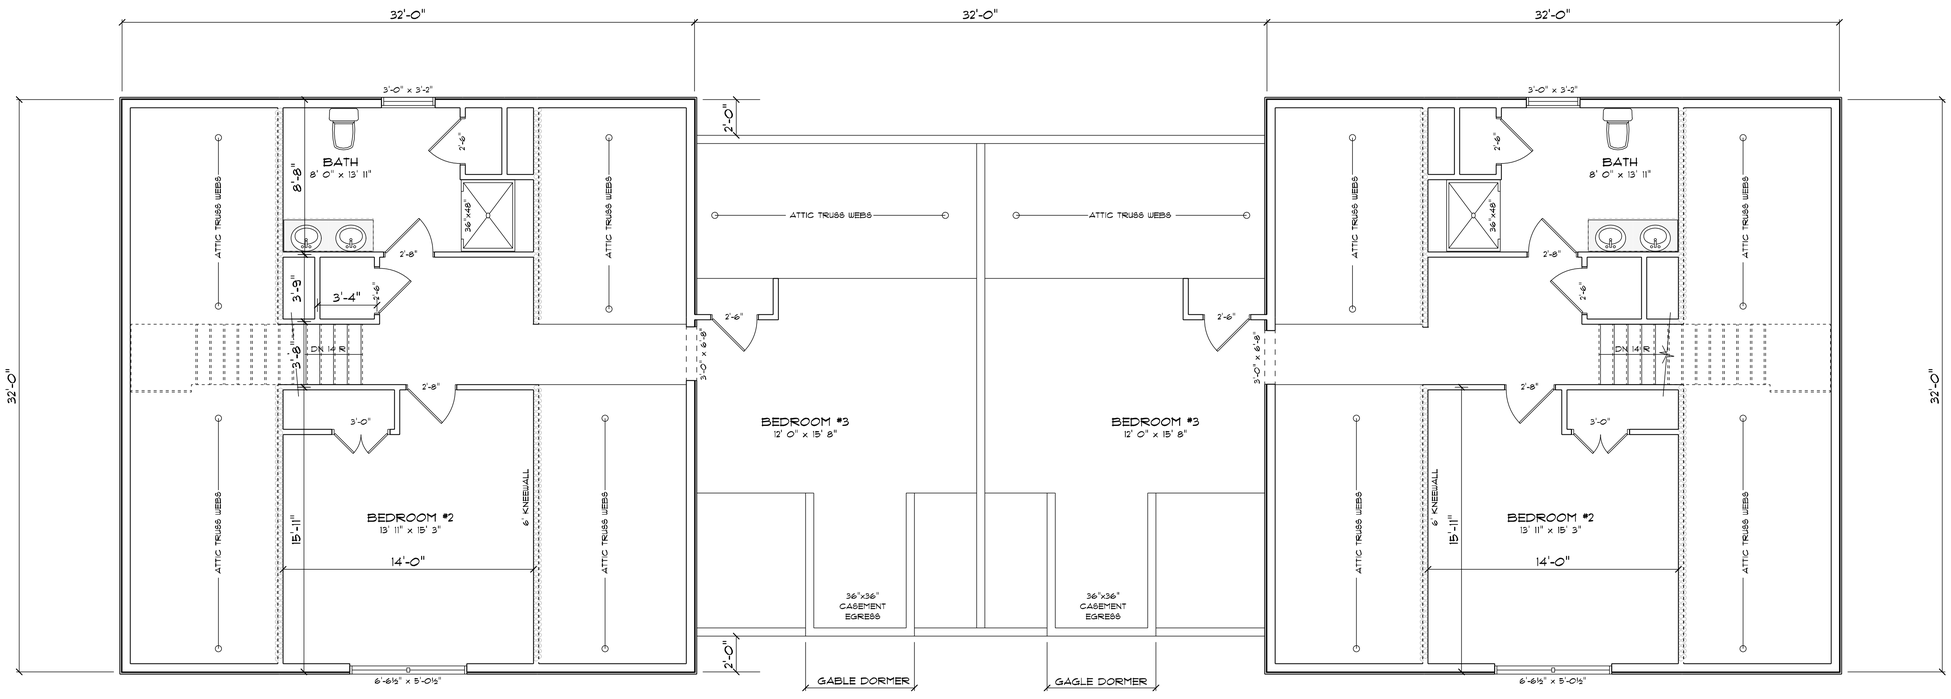

2ND FLOOR

SCALE: 1/4" = 1'-0"

DISCLAIMER:

THESE DRAWINGS ARE PROVIDED BY VIKING LUMBER COMPANY AS A SERVICE TO ITS CUSTOMERS AND ARE INTENDED FOR INFORMATIONAL AND ILLUSTRATIVE PURPOSES ONLY. THE INFORMATION PRESENTED IN THESE DRAWINGS HAS NOT BEEN PREPARED OR REVIEWED BY A REGISTERED ARCHITECT OR LICENSED ENGINEER AND SHOULD NOT BE USED AS A BASIS FOR CONSTRUCTION. VIKING LUMBER COMPANY SUGGESTS THAT ITS CUSTOMERS SEEK THE SERVICES OF A REGISTERED ARCHITECT OR LICENSED ENGINEER BEFORE USING ANY PLANS AS A BASIS FOR CONSTRUCTION. THESE DRAWINGS ARE NOT TO BE USED AS A BASIS FOR CONSTRUCTION AND VIKING LUMBER COMPANY WILL ASSUME NO RESPONSIBILITY IF THEY ARE SO USED.


PAGE # 3

Viking Lumber
622 Main Rd
Holden ME 04429
PHONE:207-843-5193 FAX:207-843-5020
EMAIL: pfrank@vikinglumber.com

SCALE: AS NOTED
DRAWN BY: PF
DATE: 9/4/2025

VIKING LUMBER & BUILDING SUPPLIES

Contractor/Owner: JEFF BUZZELL
Location: ELLSWORTH, ME
Job Name: DUPLEX
Project # E4443

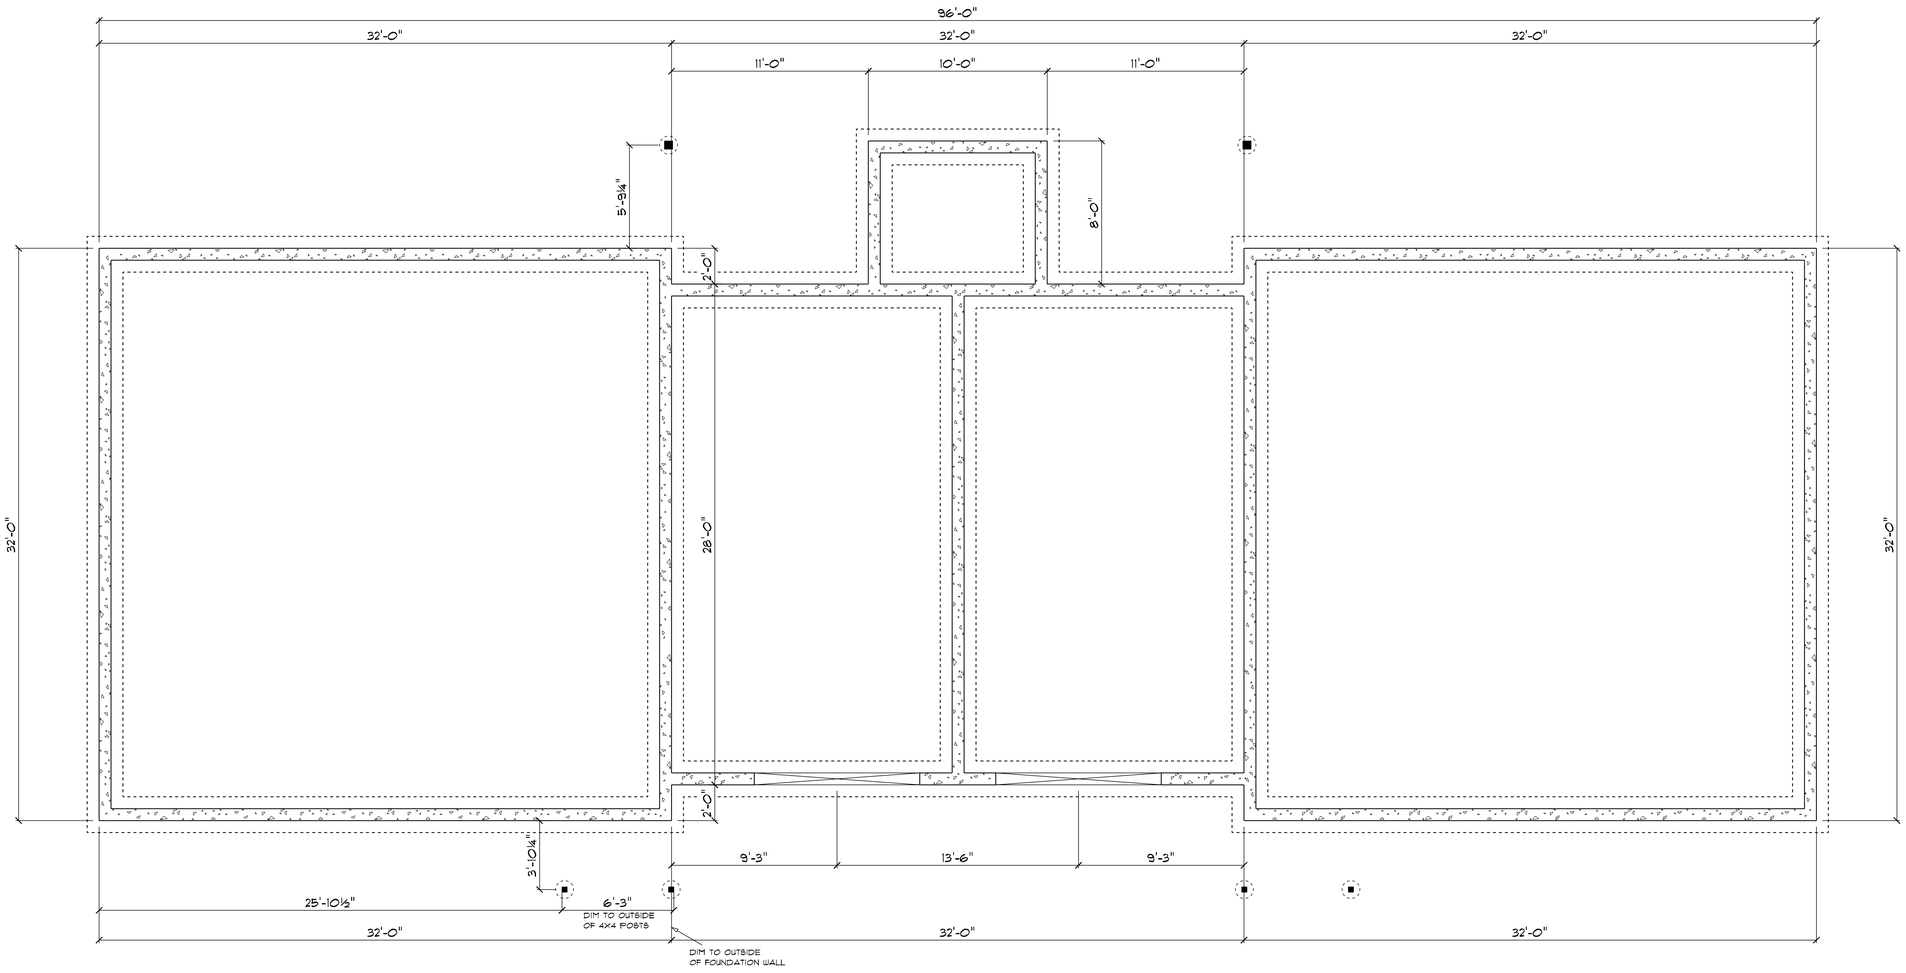

FOUNDATION

SCALE: 1/4" = 1'-0"

DISCLAIMER:

THESE DRAWINGS ARE PROVIDED BY VIKING LUMBER COMPANY, AS A SERVICE TO ITS CUSTOMERS, AND ARE INTENDED FOR INFORMATIONAL AND ILLUSTRATIVE PURPOSES ONLY. THE INFORMATION PRESENTED IN THESE DRAWINGS HAS NOT BEEN PREPARED OR REVIEWED BY A REGISTERED ARCHITECT OR LICENSED ENGINEER AND SHOULD NOT BE USED AS A BASIS FOR CONSTRUCTION. VIKING LUMBER COMPANY SUGGESTS THAT ITS CUSTOMERS SEEK THE SERVICES OF A REGISTERED ARCHITECT OR LICENSED ENGINEER BEFORE USING THESE PLANS AS A CONSTRUCTION. THESE DRAWINGS ARE NOT TO BE USED AS A BASIS FOR CONSTRUCTION AND VIKING LUMBER COMPANY WILL ASSUME NO RESPONSIBILITY IF THEY ARE SO USED.

Viking Lumber
622 Main Rd
Holden ME 04429
PHONE:207-843-5183 FAX:207-843-5020
EMAIL: pfrank@vikinglumber.com

VIKING LUMBER & BUILDING SUPPLIES

Contractor/Owner: JEFF BUZZELL

Job Name: DUPLEX

Location: ELLSWORTH, ME

SCALE: AS NOTED

DRAWN BY: PF

DATE: 9/4/2025

Project # E4443