Permit # 54869 LRK# 20030073 Page 1 of 2

Property Address: 115 Sandy Place, Pinebluff, NC 28373 Number of Bedrooms: 4

Moore County Health Department

Environmental Health Section
P.O. Box 279, Carthage, NC 28327
Phone: 910-947-6283 Fax: 910-947-5127

Operation Permit

Owner: AW Homes Phone # 910-637-0025

Installer: Larry Sharpe Phone #

Address:

System Type: IIB 25% Reduction Maximum Design Flow: 480 GPD

Wastewater Characteristics: Domestic

Septic Tank Capacity: 1000 Date: Tank ID# MCP 1000 STB 814

Pump Tank Capacity: N/A Date: Tank ID#

Nitrification Lines Dimensions: 1x126', 1x46'

Effluent Distribution Device: Serial Media Depth: 12"

Depth To: Top of Tanks: 6" Trench Bottom: 26"

Scale: NTS Inch = Feet

Issued By: Tracy Murry **Date:** **8/20/2025**

The requirements of 15A NCAC 18E are incorporated by reference into this permit and shall be met. This Operation Permit is subject to compliance with the provisions of 15A NCAC 18E, or 15A NCAC 18A .1900, as applicable, and to the conditions of this permit. Final approval of this system shall indicate that the system has been installed in accordance with applicable permit conditions, laws and rules, but in no way should be taken as a guarantee that the system will function satisfactorly for any given time.

Env_Health_Editing_Map

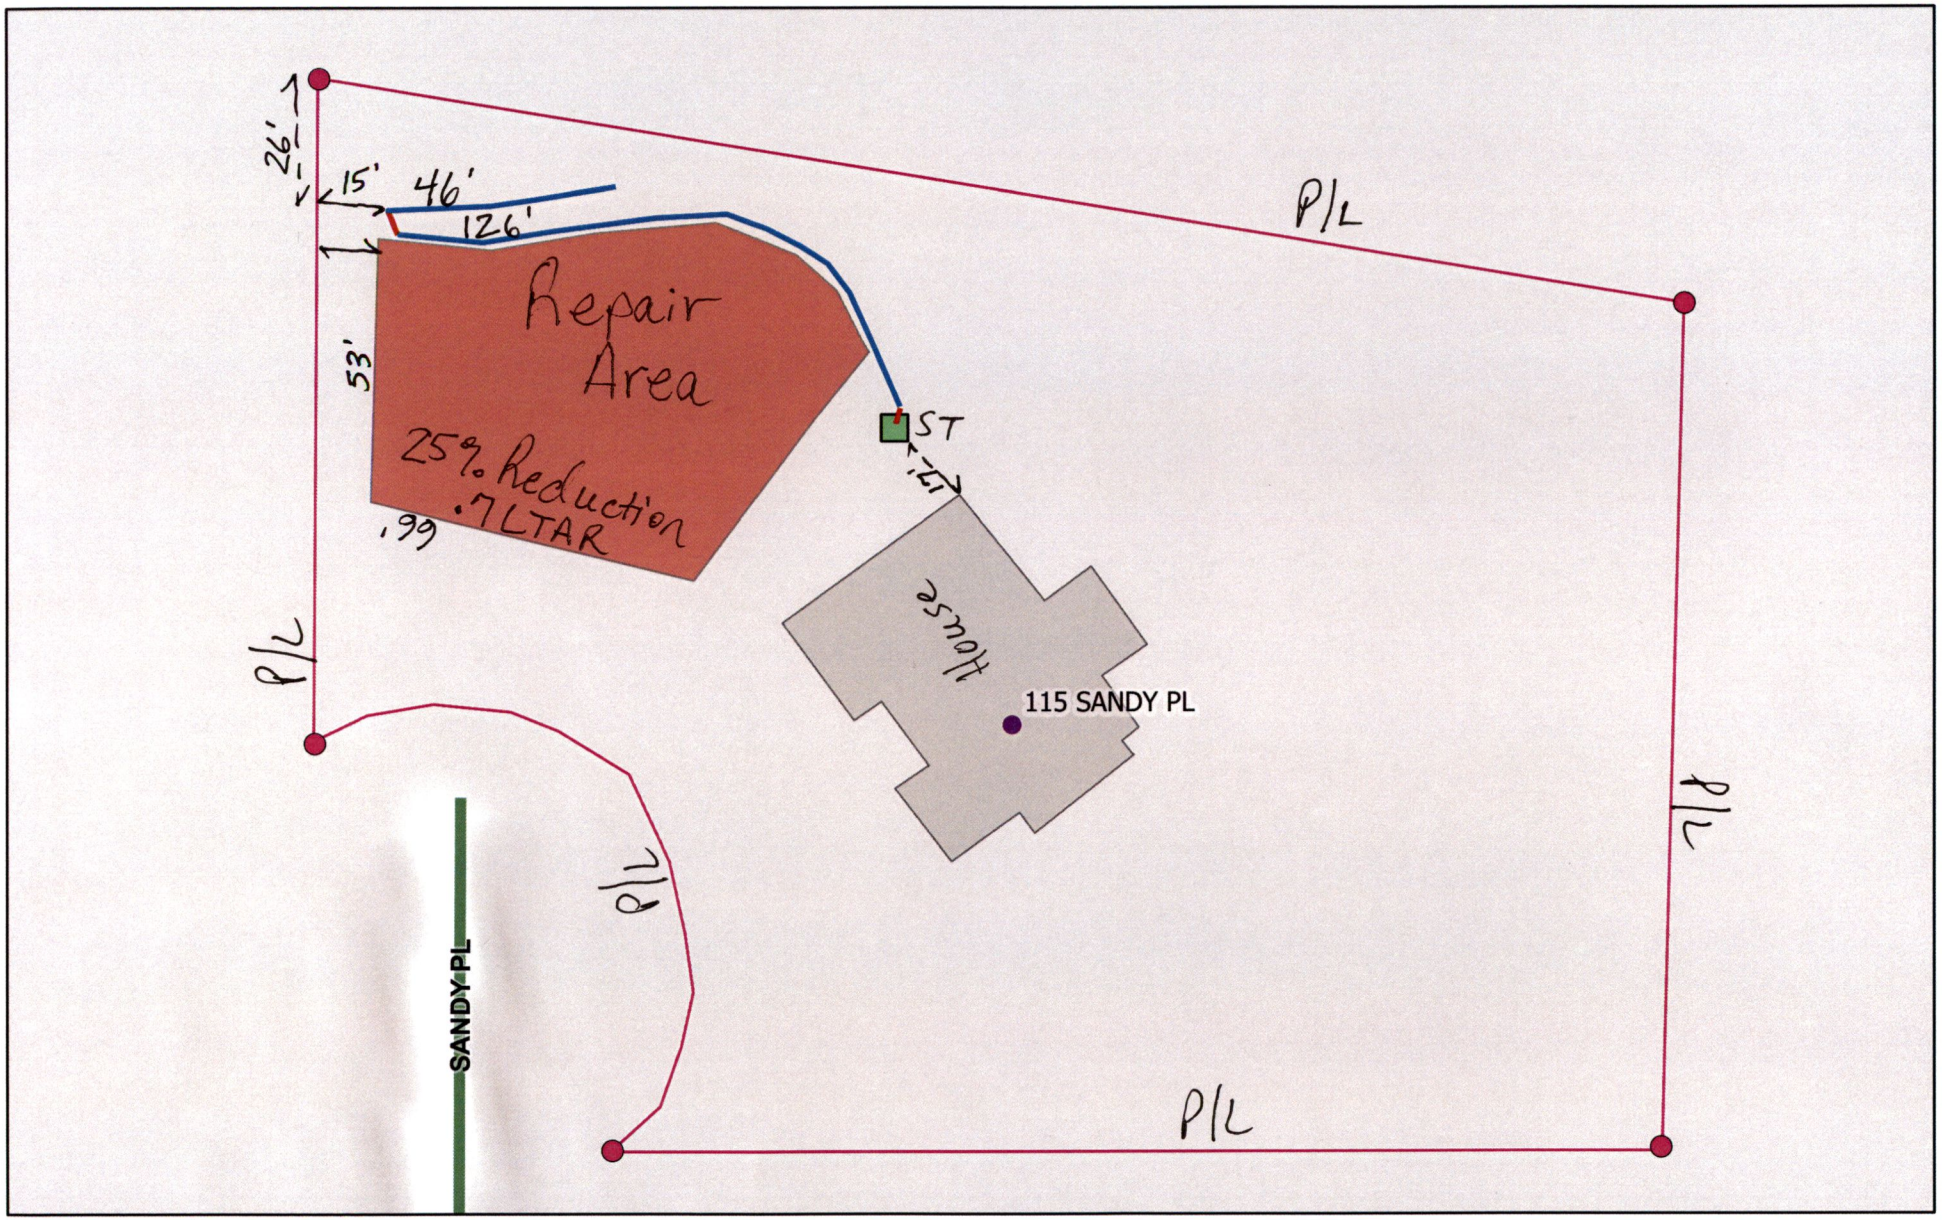

8/20/2025

1:564

0 0 0.01 0.02 mi

0 0.01 0.01 0.02 km

State of North Carolina DOT, Richmond County, State of North Carolina DOT, Esri, HERE, Garmin, GeoTechnologies, Inc., USGS, EPA