FRONT ELEVATION
SCALE: 1/4"=1'-0"

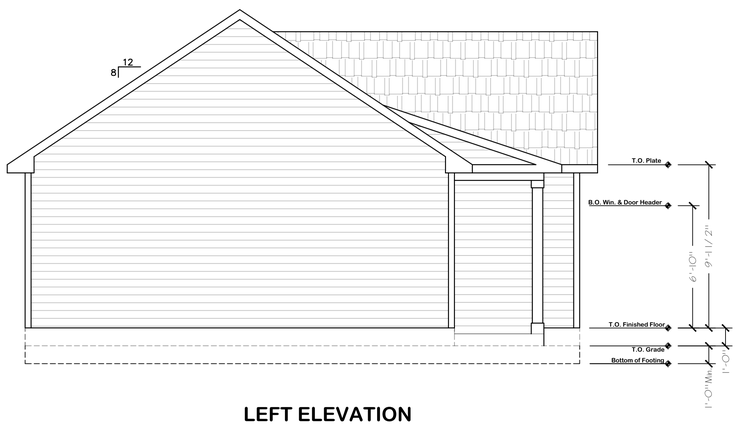

LEFT ELEVATION
SCALE: 1/4"=1'-0"

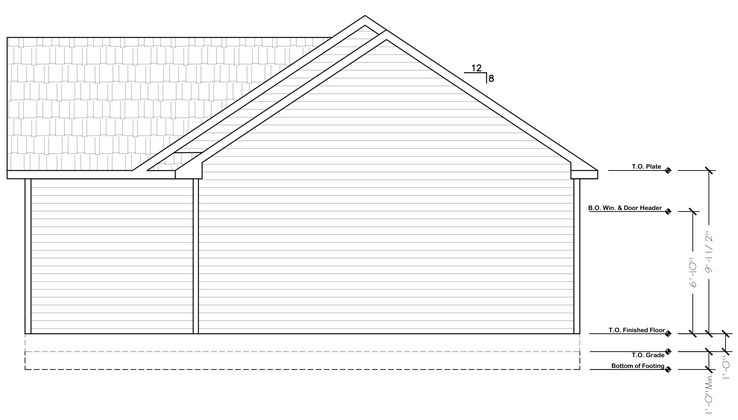

LEFT ELEVATION
SCALE: 1/4"=1'-0"

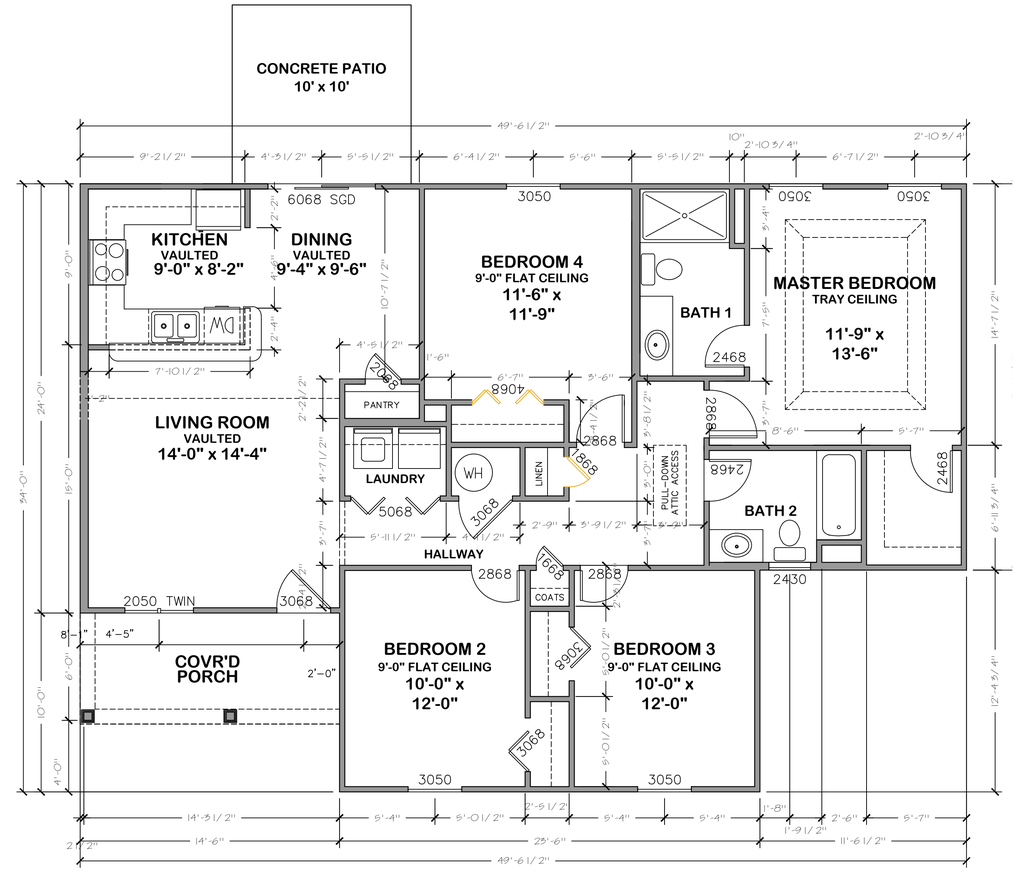

Floor Plan Dims
SCALE: 1/4"=1'-0"

PALMETTO
4 BEDROOM MODEL
1,396 SF HEATED
90 SF UNHEATED
1,486 SF TOTAL

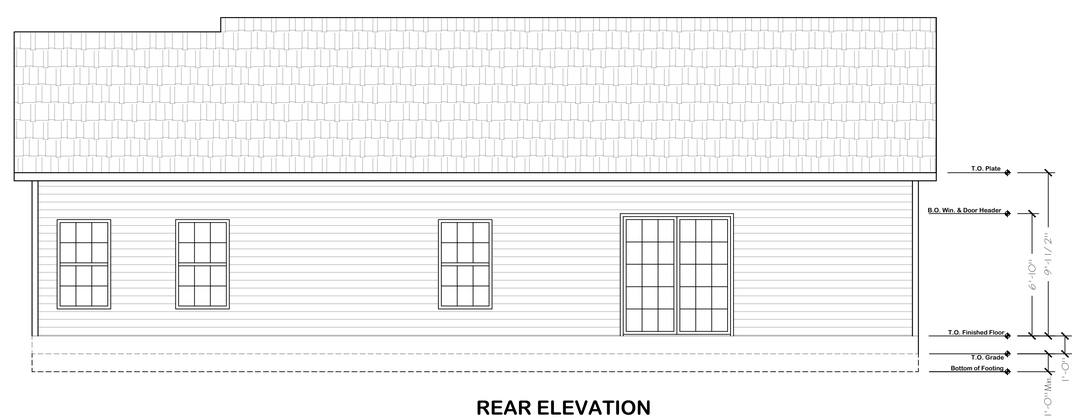

REAR ELEVATION
SCALE: 1/4"=1'-0"

DESIGNED BY:

Palmetto Architectural Design, LLC
It All Begins On Paper

REVISION SCHEDULE

NO.	DATE:	DESCRIPTION	BY

PROJECT:
Palmetto 4 Bedroom

LOCATION:
Calabash NC

PREPARED FOR:
Shawn Bowman

PROJECT:
DATE:02/13/2025
SCALE: SEE DRAWING
DESIGNED BY: GVH
DRAWN BY:GVH

SHEET
A1

ALL RIGHTS RESERVED: Disclaimer: Palmetto Home Designs. The User agrees not to use this document, in whole or part, for any purpose or project other than the project, which is the subject of this Agreement. User agrees to waive all claims against Palmetto Home Designs, resulting in any way from unauthorized changes or reuse of this document by anyone other than Palmetto Home Designs. In addition, User agrees, to the fullest extent permitted by law, to indemnify and hold Palmetto Home Designs harmless from any damage, liability or cost, including reasonable attorney's fees and costs of defense, arising from any changes made by anyone other than Palmetto Home Designs or the purchaser. This reproduction or use of this drawing without the architect/designer's written consent is prohibited and may yield to litigation resulting in fines and/or jail time. Reproduction or in part without the express written consent from Palmetto Home Designs or the purchaser. This drawing, and the designs shown, is the property of Palmetto Home Designs. The reproduction or use of this drawing without the architect/designer's written consent is prohibited and any infringement is subject to legal action.