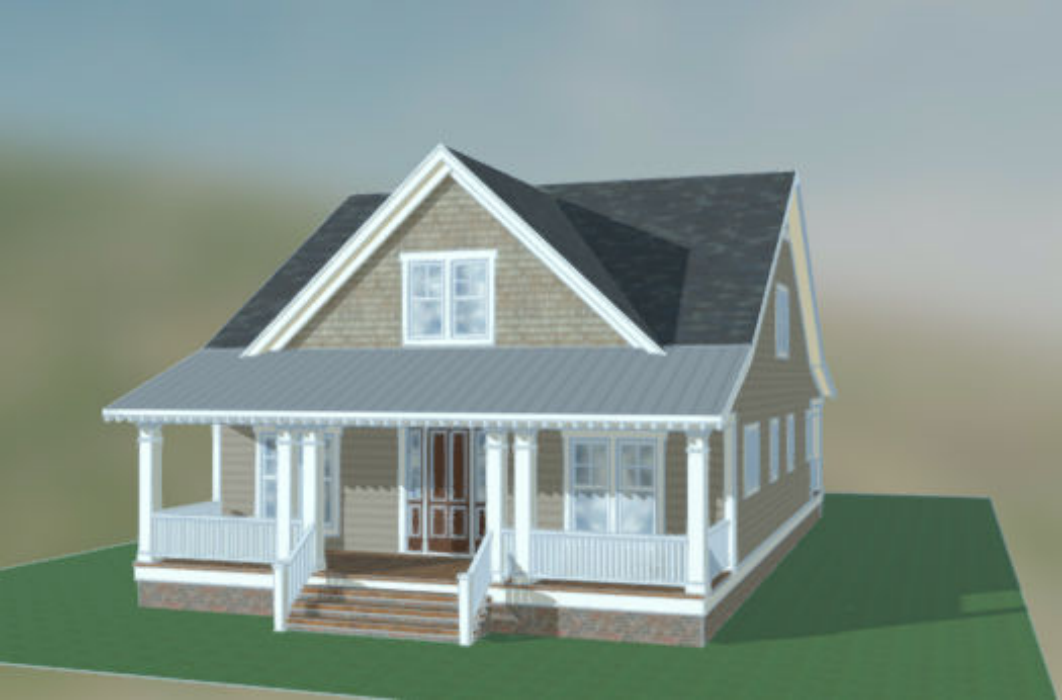

FIRST FLOOR HEATED	1371 SF
SECOND FLOOR HEATED	780 SF
GARAGE	631 SF
COVERED DECK	152 SF
COVERED PORCH	245 SF
TOTAL FINISHED AREA	3185 SF

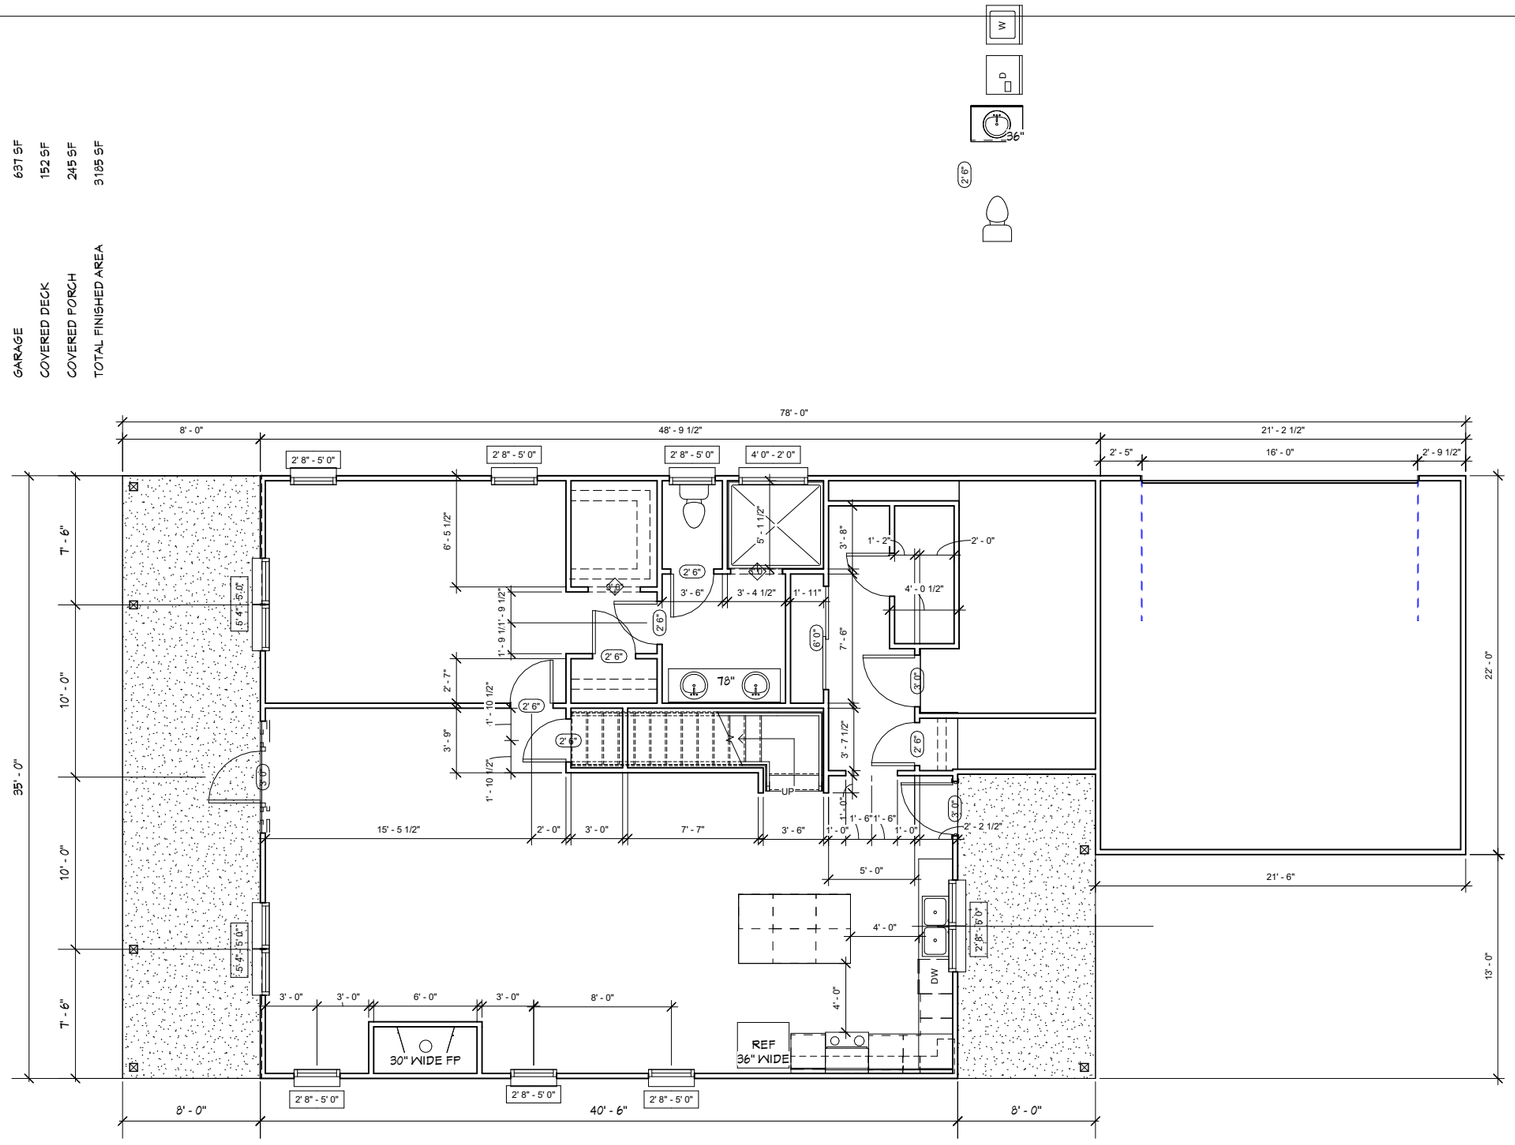

IT IS THE SOLE RESPONSIBILITY OF THE CONTRACTOR AND/OR BUILDER TO CONFORM TO ALL STANDARDS, PROVISIONS, REQUIREMENTS, METHODS OF CONSTRUCTION AND USES OF MATERIALS PROVIDED IN BUILDINGS AND/OR STRUCTURES AS REQUIRED BY THEIR INTERNATIONAL BUILDING CODE, LOCAL AGENCIES, AND IN ACCORDANCE WITH GOOD ENGINEERING PRACTICE. VERIFY ALL DIMENSIONS PRIOR TO CONSTRUCTION. ALL UNAUTHORIZED USE OR MODIFICATIONS OF THIS DRAWING, WHOLE OR IN PART, IS STRICTLY PROHIBITED.

TRUBILT CONSTRUCTION

No.	Description	Date

Project Name

First Floor Plan

Project number	Project Number
Date	Issue Date
Drawn by	Author
Checked by	Checker

A1

Scale 1/4" = 1'-0"

5/14/2024 5:23:21 PM

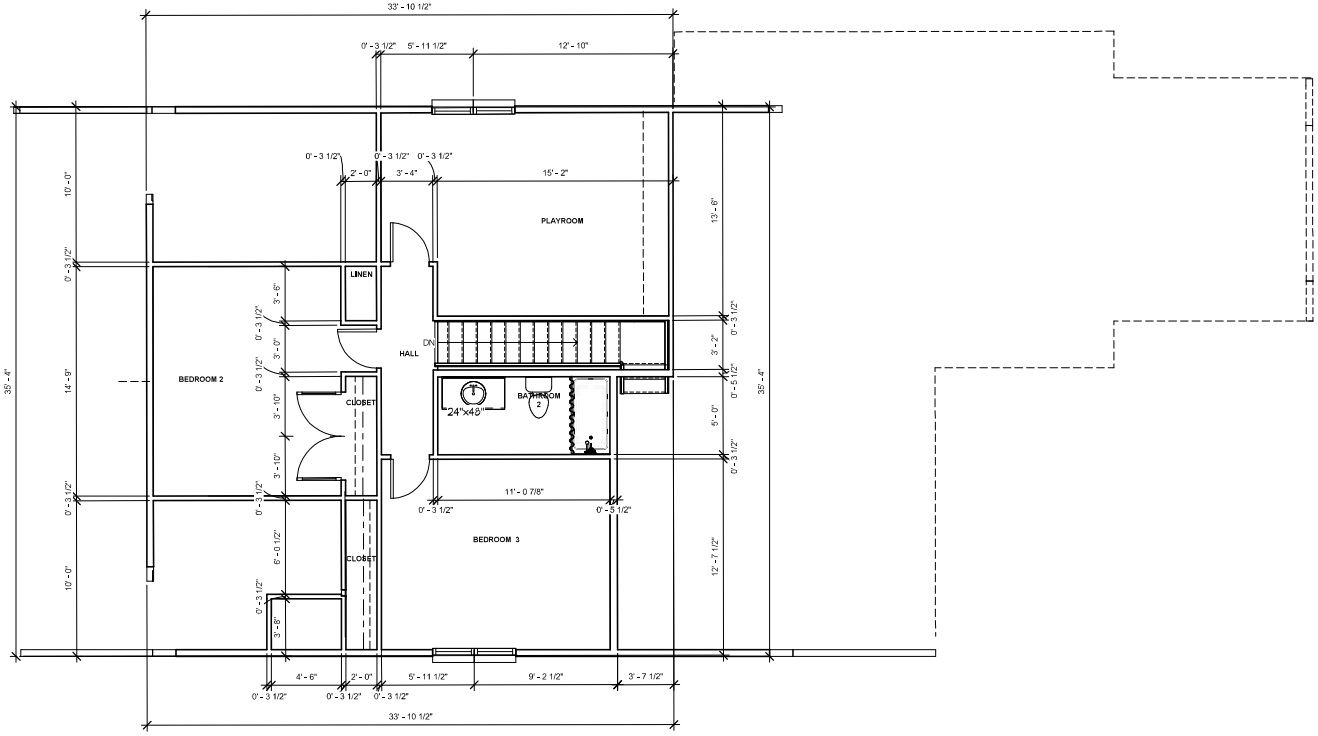

IT IS THE SOLE RESPONSIBILITY OF THE CONTRACTOR AND/OR BUILDER TO CONFORM TO ALL STANDARDS, PROVISIONS, REQUIREMENTS, METHODS OF CONSTRUCTION AND USES OF MATERIALS PROVIDED IN BUILDINGS AND/OR STRUCTURES AS REQUIRED BY THEIR INTERNATIONAL BUILDING CODE, LOCAL AGENCIES, AND IN ACCORDANCE WITH GOOD ENGINEERING PRACTICE. VERIFY ALL DIMENSIONS PRIOR TO CONSTRUCTION. ALL UNAUTHORIZED USE OR MODIFICATIONS OF THIS DRAWING, WHOLE OR IN PART, IS STRICTLY PROHIBITED.

No.	Description	Date

OAK HOUSE

Second Floor Plan

Project number	Project Number
Date	Issue Date
Drawn by	Author
Checked by	Checker

A2

Scale 1/4" = 1'-0"

5/2/2024 10:37:01 PM