JOHNSTON COUNTY ENVIRONMENTAL HEALTH DEPARTMENT

309 East Market Street
Smithfield, North Carolina 27577
Telephone: (919)989-5180 · Fax: (919) 989-5190
www.johnstonnc.com/envhealth2

Application # 181089 **Parcel #** 11M07001L

Name : Caviness & Cates Building Address: 103 Centerline Dr Selma, NC 27576

Location: NC 96 N/SD on L

Subdivision: Eastover Lot # : 19 Lot Area: 0.53 Acre(s) Water Source: Public

Facility Type: 3 Bedroom SFD (Max Occupancy 6) Daily Flow For Design: 120 gallons/bedroom DDSF: 360 gallons/day

Service Type: New Construction Soil Site Classification: Provisionally Suitable LTAR: .3 gallons/day/ft²

Septic Tank: 1000 gallons Grease Trap: N/A gallons Pump Tank: N/A gallons

Trench Type: Accepted Trench Area: 900 ft² # of Lines: 3

Width: 3 feet Length: 100 feet Depth **18 High 16 Low** inches

Pump Size: N/A ft TDH @ N/A gallons/minute Pressure Head: N/A Drawdown: N/A inches

Design/Layout by: N/A Improvement Permit: [signature] Date: 6/14/22 Exp. Date: 6/14/27

Inspection: Lines: Septic Tank: D-Box:

Pump Tank: Pump(s) Pressure: Alarm:

Grease Trap: Drainage: Contractor:

AUTHORIZATION FOR WASTEWATER SYSTEM CONSTRUCTION

ISSUED BY: Jacob Squires [signature] DW7 DATE ISSUED: June 14, 2022

By rule, this septic system requires the use of an effluent filter and a waterproof seal. A riser and septic marker may also be required. Systems shall be installed as shown in sketch and/or according to attached plans and specifications. Any unauthorized site disturbance, filling, soil removal, or layout changes may result in the permit being revoked. Improvement permit is valid for 5 years from the date of issuance unless otherwise indicated. The owner/agent accepts & verifies the conditions of the permit as indicated below. Maintenance is required to ensure proper operation.

OWNER/AGENT: Pamela Geddie DATE: Jun 15 2022

- DO NOT CUT, FILL, OR ALTER SEPTIC OR REPAIR AREAS
- OBEY ALL SETBACKS
- KEEP ALL DRAINLINES ON CONTOUR
- DIVERT ALL GUTTER DRAINS AWAY FROM SEPTIC AREA
- DO NOT INSTALL IN WET CONDITIONS

PLEASE CALL FOR PRE-CONSTRUCTION MEETING IF ANY ISSUES ARISE AT THE TIME OF INSTALLATION

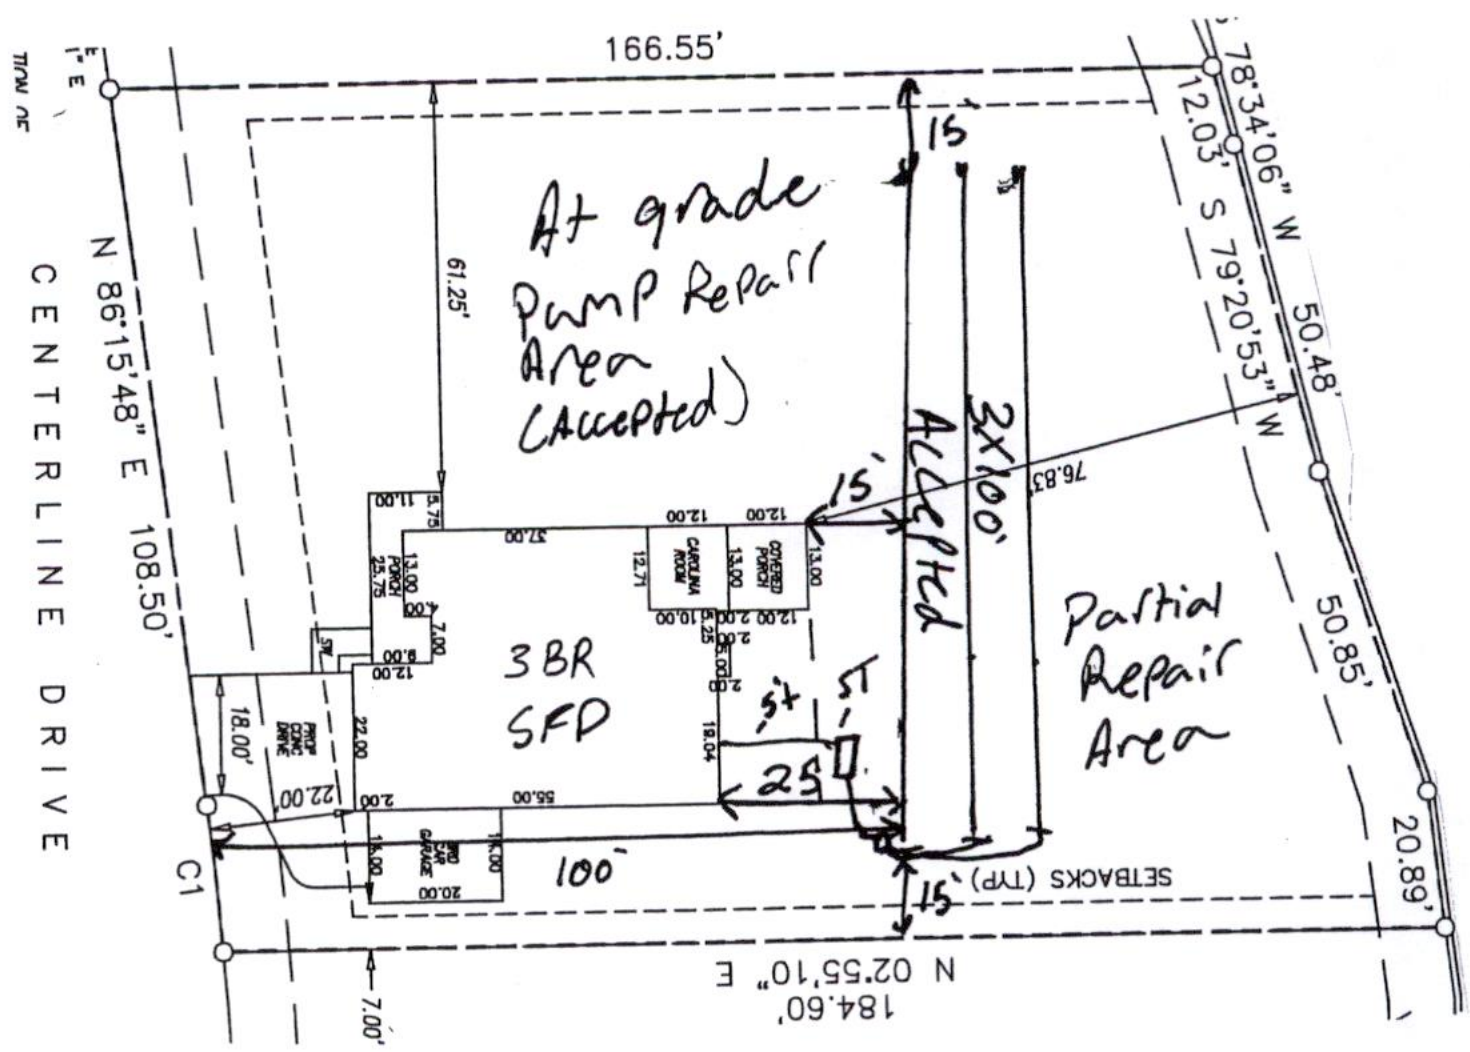

OPERATION PERMIT BY: DATE: