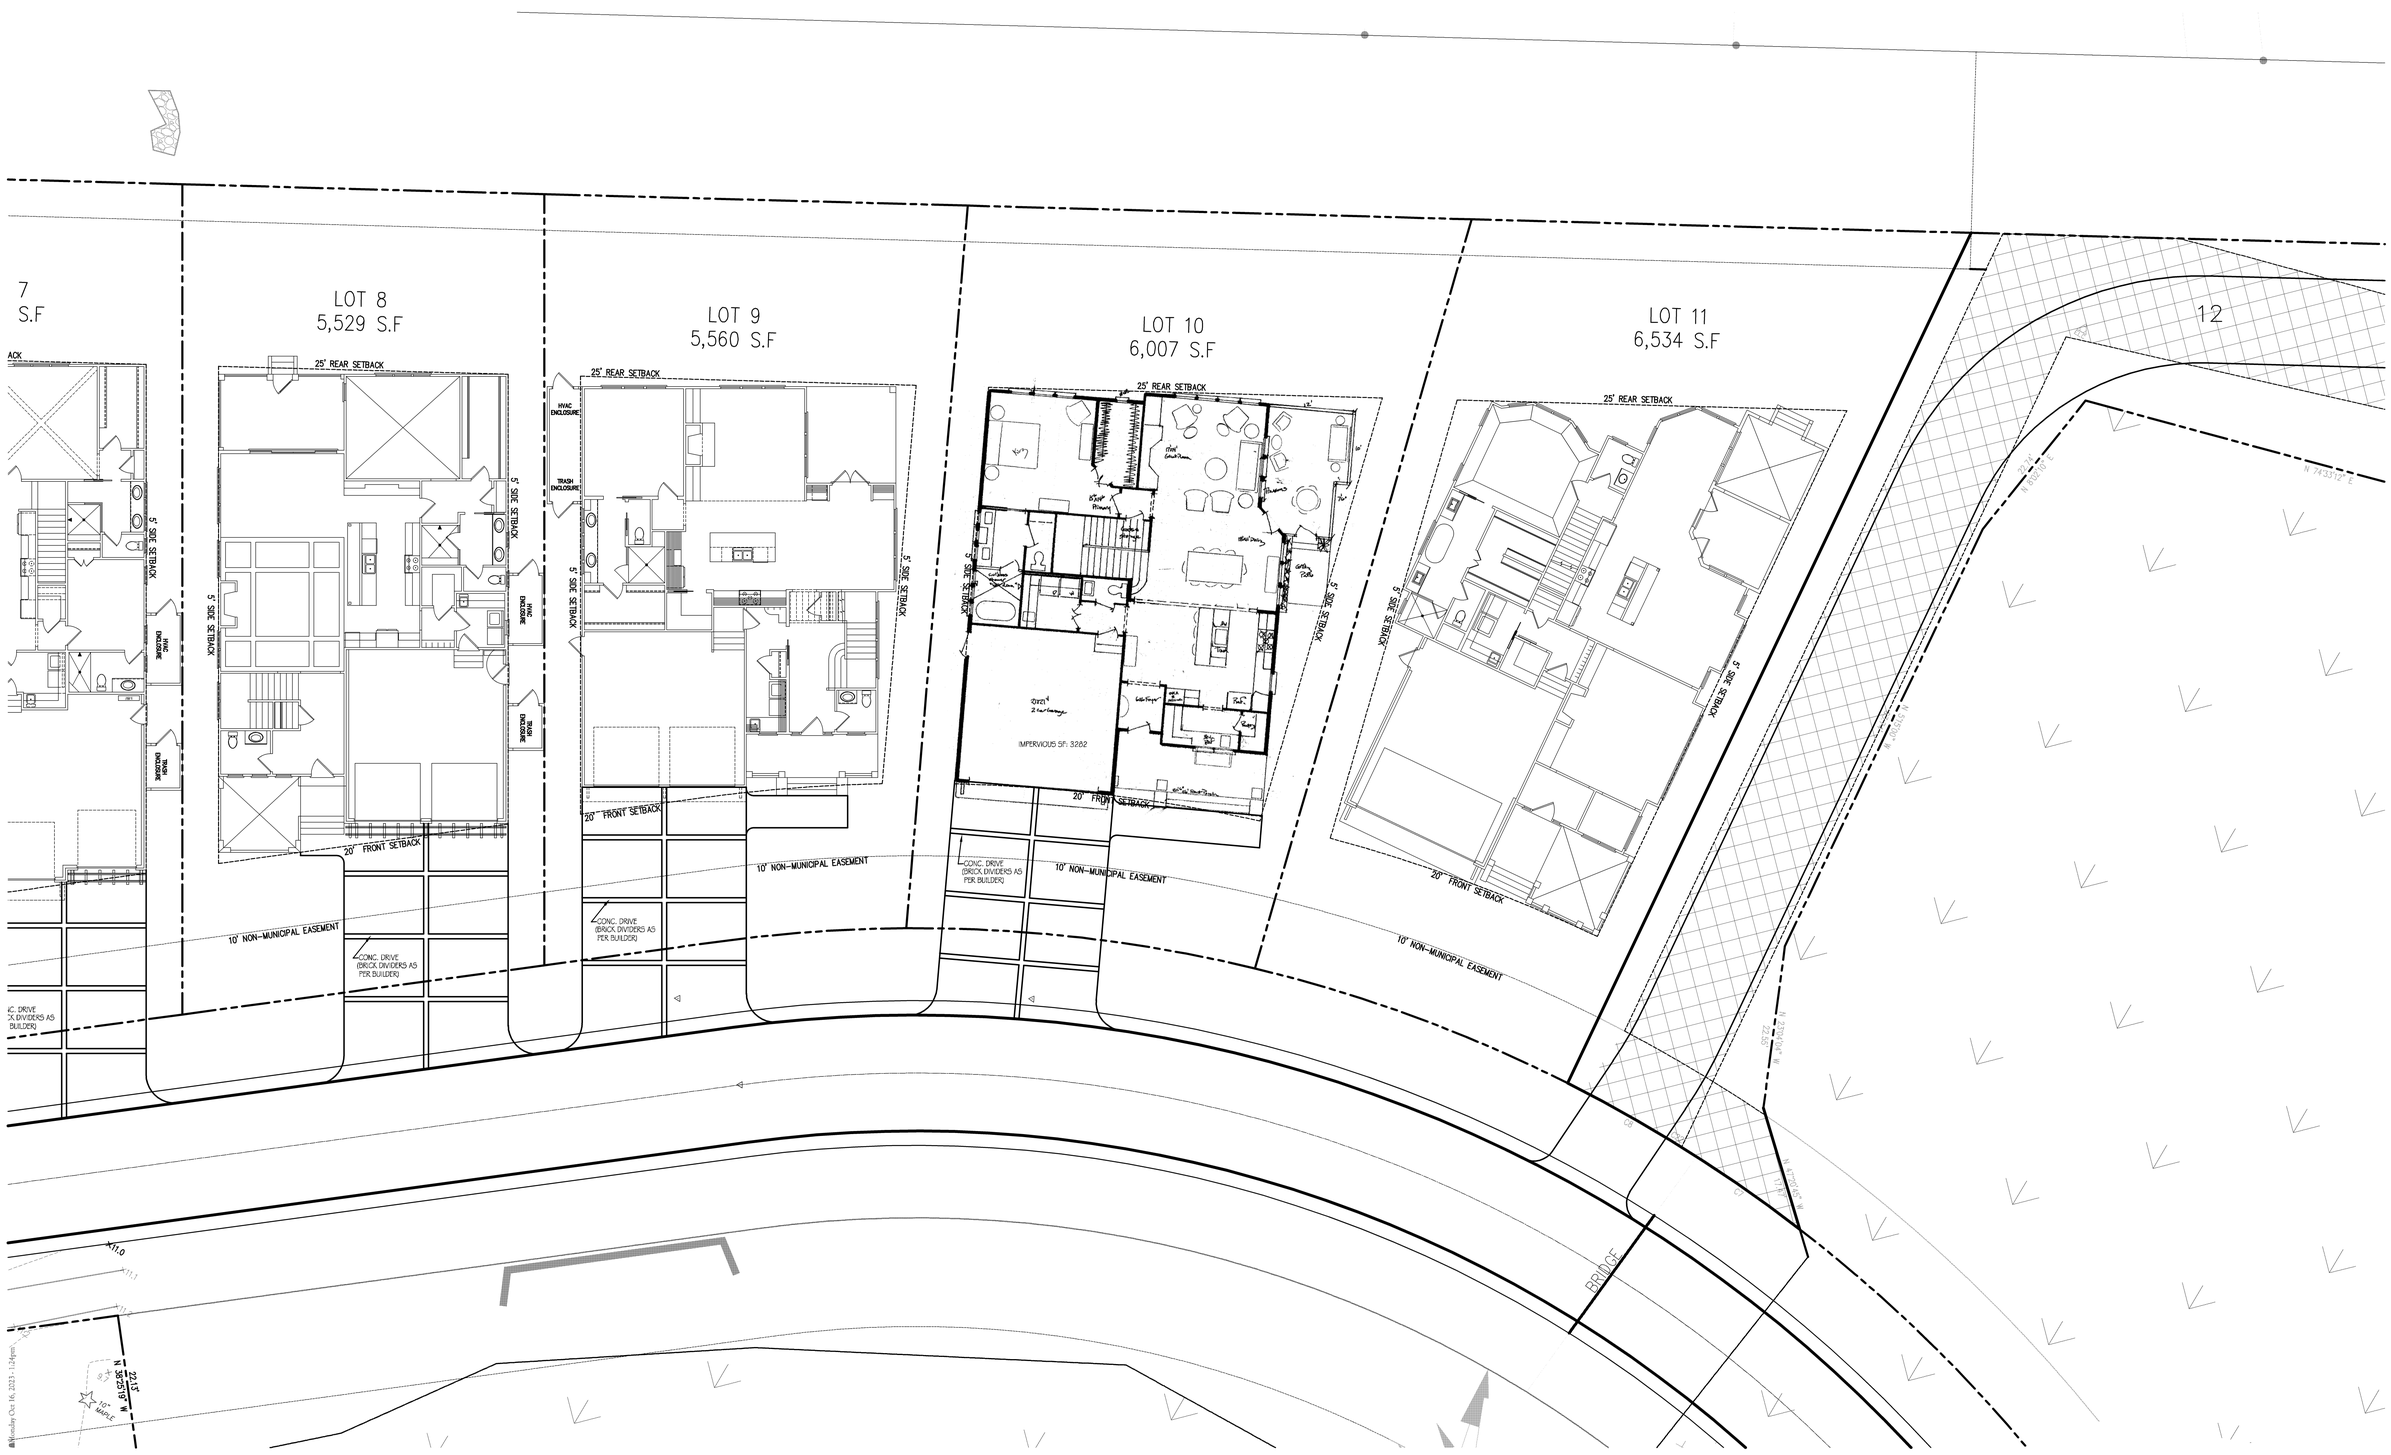

DESIGN HOUSE
timeless residential design
1908 EASTWOOD RD. #329
WILMINGTON, NC 28403
Ph. 910- 256-6033

REVIEW SET
PLANS
10.16.23

Landfall

Spec. Lot 10

Contractor: Venture Homes
Subdivision: Battery Park, Landfall, Lot 10
1870 Senova Trace Wilmington, NC 28405

VENTURE HOMES
OF COASTAL CAROLINA, LLC

REVISIONS	BY

DRAWN BY: TK/LO/AH
DATE: 6.4.21
PLAN:
SHEET
OF 5 SHEETS