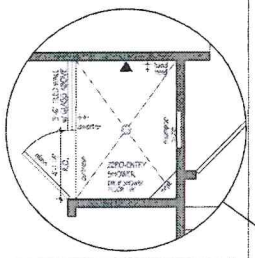

MASTER SHOWER DETAIL

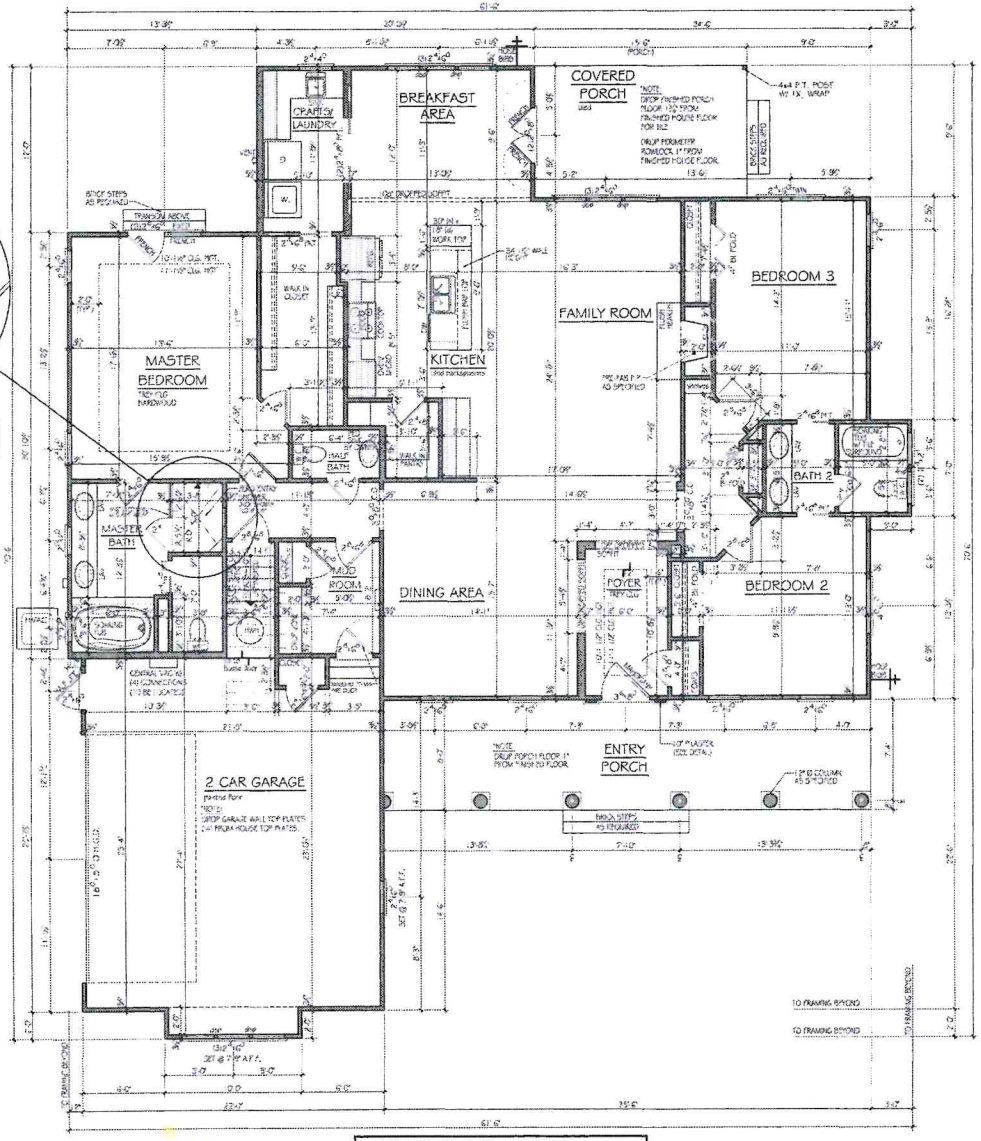

FIRST FLOOR PLAN

1'-0" = 1/4" CEILING HEIGHT U.N.O. SCALE: 1/4" = 1'-0"

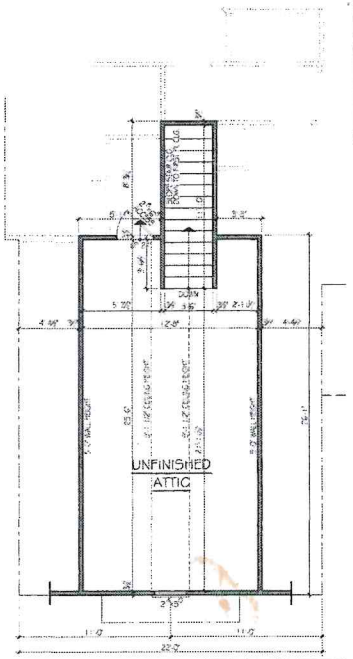

UNFINISHED ATTIC PLAN

8'-1 1/2" CEILING HEIGHT SCALE: 1/4" = 1'-0"

GENERAL NOTES:

1.) REFER TO NORTH CAROLINA STATE BUILDING CODE FOR STUD WALL DESIGN.

2.) TEMPERED GLASS TO BE USED AT ALL SAFETY REQUIRED LOCATIONS ACCORDING TO N.C.S.B.C.
(T) DENOTES TEMPERED GLASS

3.) GARAGE WALLS ADJACENT TO HEATED SPACE TO BE SHEET ROCKED OR SEE N.C.S.B.C.

4.) ALL HABITABLE ROOMS SHALL MEET LIGHT/VENTILATION & EGRESS AS REQUIRED IN N.C.S.B.C.

5.) DIMENSIONS ARE FROM FACE OF FRAMING UNLESS NOTED OTHERWISE

6.) ALL ANGLED WALLS ARE 45° UNLESS NOTED OTHERWISE.

EXTERIOR DOOR HEADER HEIGHT NOTES:

3'-0" DOOR WITH TRANSOM: SET HEADER @ 96" A.S.F.

3'-0" IN SWING DOOR: SET HEADER @ 99" A.S.F.

3'-0" OUT-SWING DOOR: SET HEADER @ 96" A.S.F.

5'-0" SLIDER: SET HEADER @ 96 1/8" (FROM FOR 3-5/8 DROP)

SQUARE FOOTAGE CALCULATIONS
TO OUTSIDE OF FRAMING

HEATED SQ. FT.

FIRST FLOOR	2243 SQ. FT.
TOTAL HEATED SQ. FT.	2243 SQ. FT.

UNHEATED SQ. FT.

UNFINISHED ATTIC	840 SQ. FT.
GARAGE	569 SQ. FT.
ENTRY PORCH	204 SQ. FT.
COVERED PORCH	147 SQ. FT.
TOTAL UNHEATED SQ. FT.	1360 SQ. FT.

Designs House shall not assume liability for any deviations or construction mistakes from these plans. All information must be reviewed and verified by the contractor prior to construction. All information, plans, specifications and designs in these drawings are the property of Design House. Any unauthorized use or publication of these drawings may be an infringement of copyright laws and is not permitted.

DESIGN HOUSE
DESIGN HOUSE
PO BOX 1 EASTWOOD DR. FOR
WILMINGTON, NC 28403
PH. 910-256-4620

PRELIM/CONST CHECK
9.27.16 JL
FINAL CHECK
11.18.16

FINAL PLANS
11.18.16

Stoops Residence
Contractor: Hagood Homes
St. James Plantation, Lot 8
Southport, NC. 28461

HAGOOD HOMES

REVISIONS	BY

DRAWN BY: jk
DATE: 3-2-10
PLAN: High Falls
SHEET 3 OF 6 SHEETS

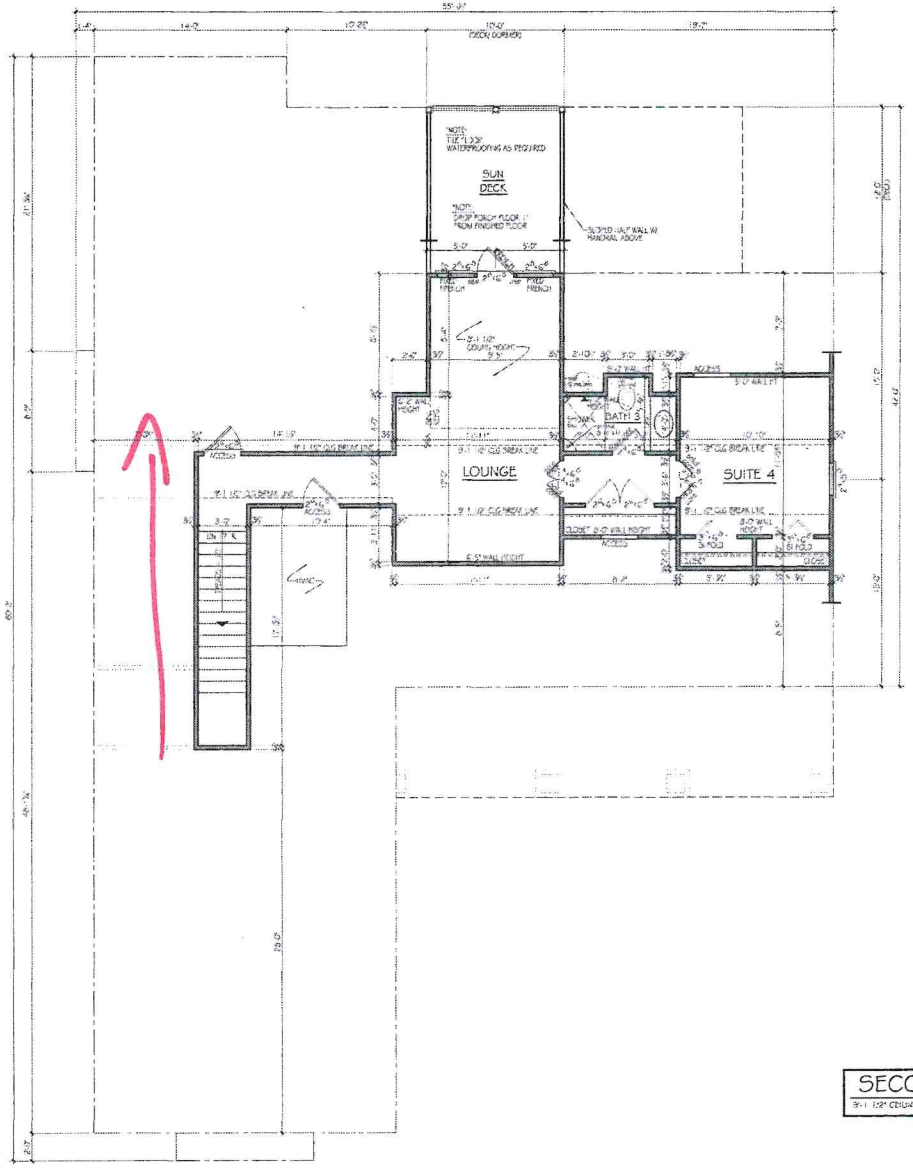

SECOND FLOOR PLAN

9'-1 1/2" CEILING HEIGHT — SCALE: 1/4"=1'-0"

Design House does not assume liability for any deviations or omissions on the part of these plans. All dimensions must be achieved and outlines must be approximate of dimensions. All information, plans, specifications and designs in this drawing are the property of Design House. Any reproduction and distribution of this drawings may be an infringement of copyright and is strictly prohibited.

DESIGN HOUSE

PRECONSTRUCTION PLANS

00.00.00

Shackleford Banks (CY Alt. 2nd Fl.)

Contractor: Hagood Homes

Subdivision: Saint James Plantation

Lot 40, Southport, NC 28470

HAGOOD HOMES

REVISIONS	BY

DRAWN BY: tk/jl

DATE: 3-2-10

PLAN: S.B. CY GL Alt2nd

SHEET 4 OF 7 SHEETS