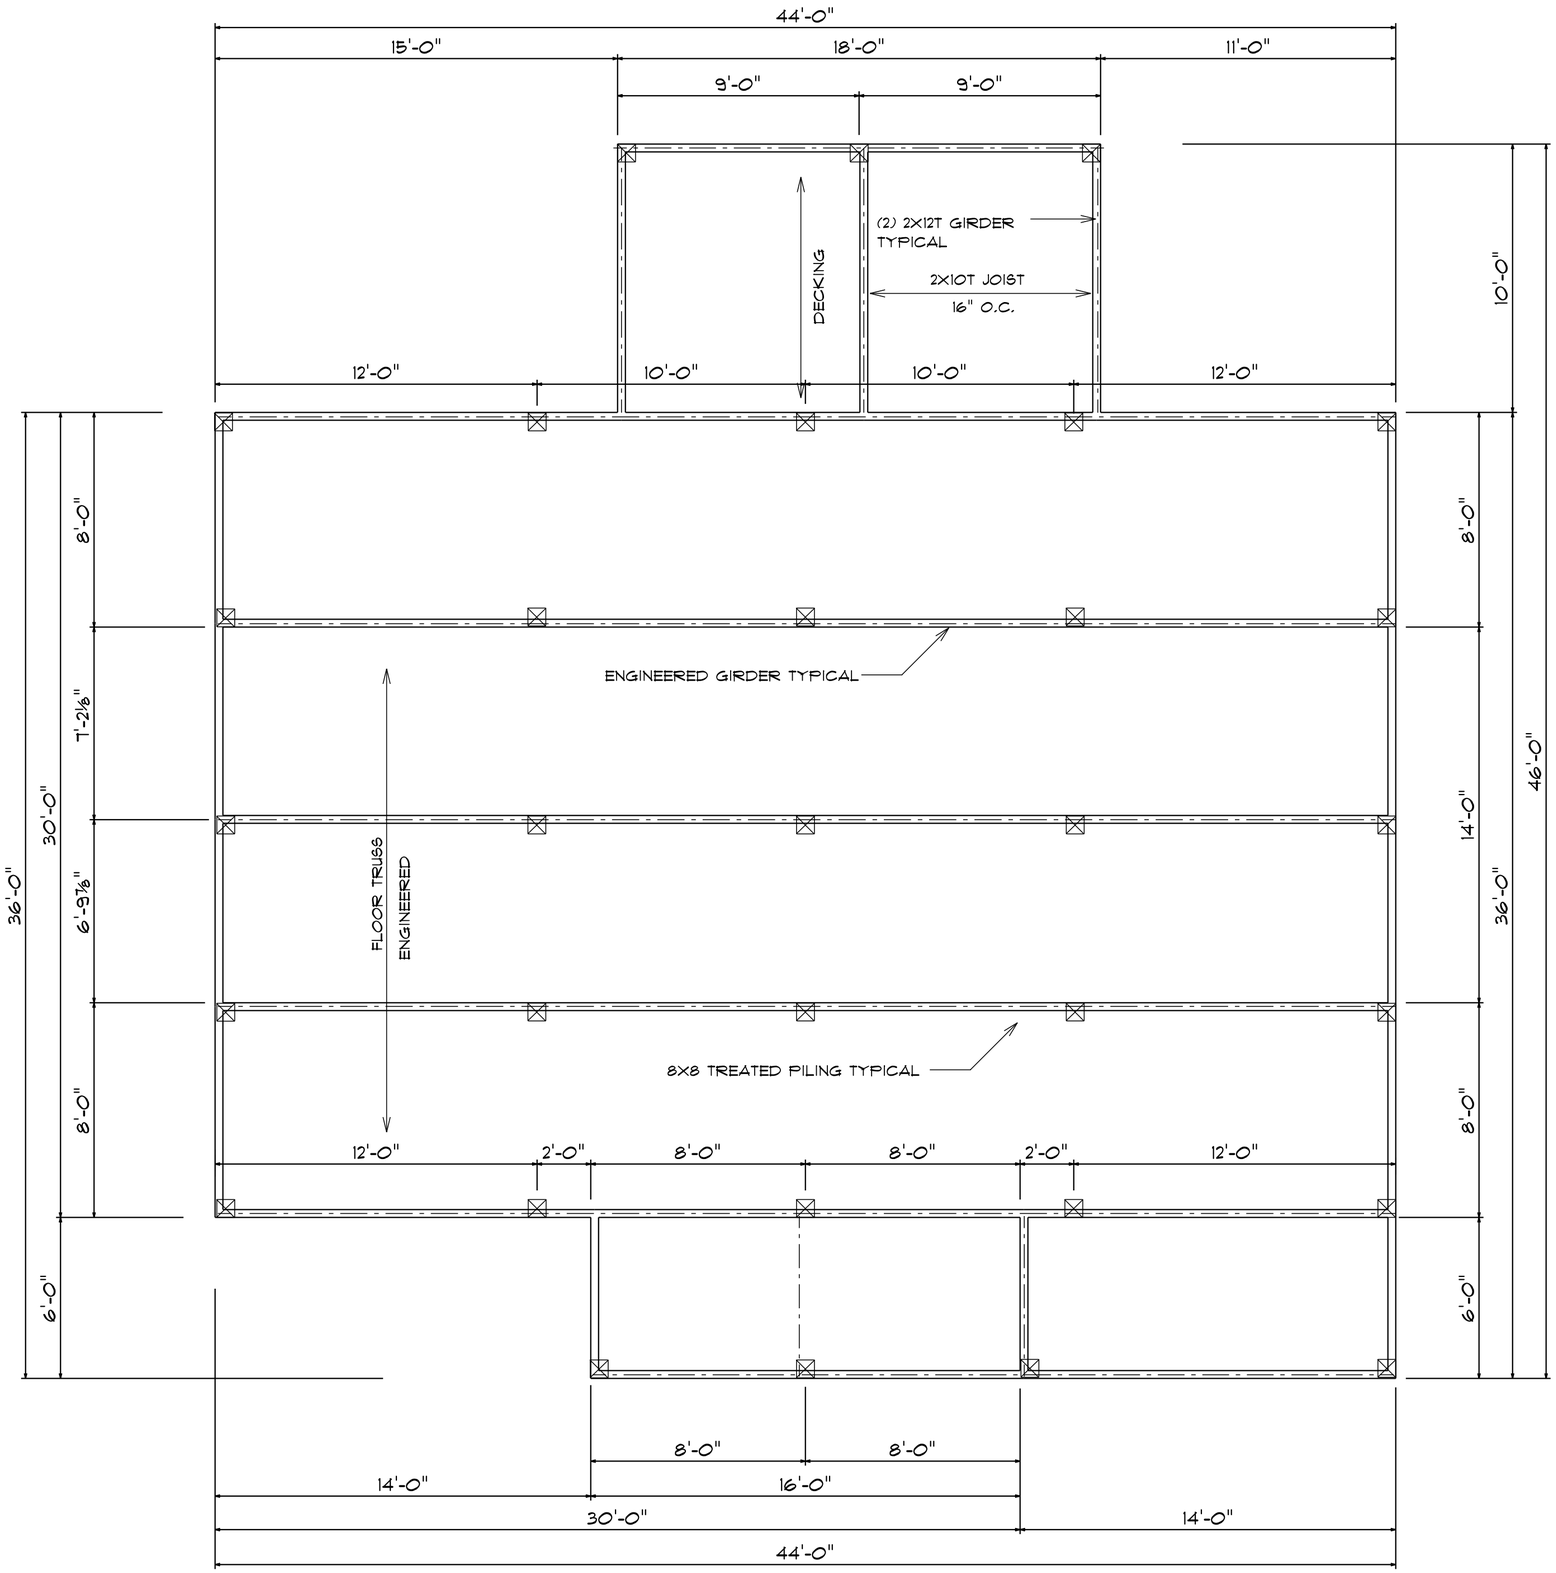

FOUNDATION PLAN

SCALE: 1/4" = 1'-0"

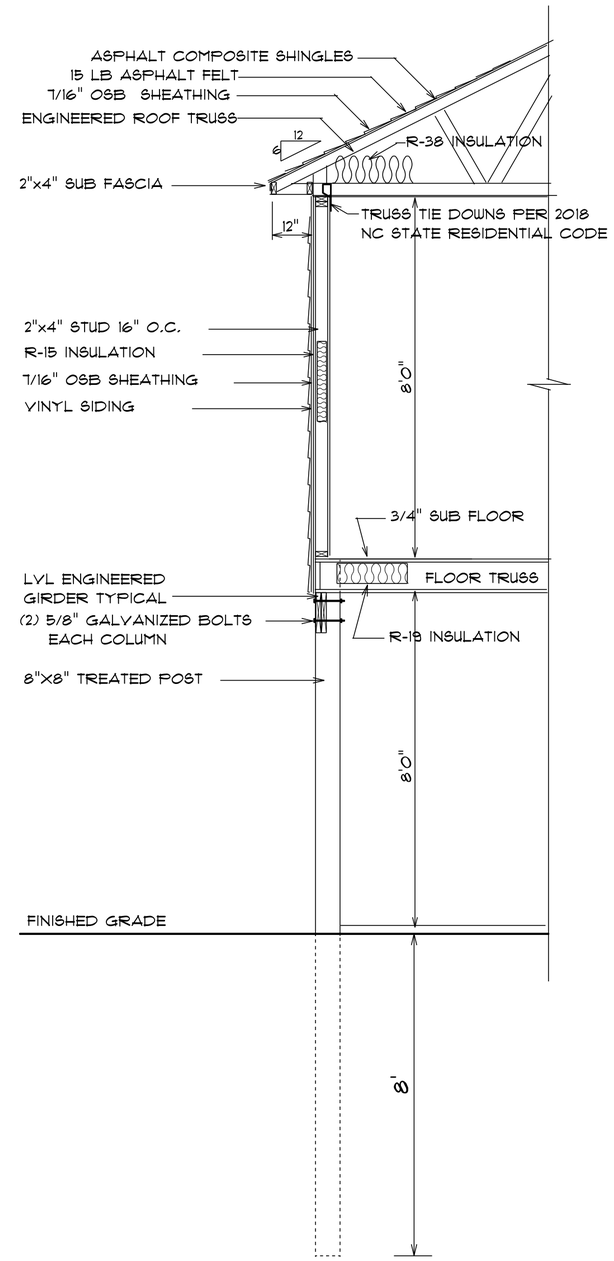

WALL SECTION SCALE 3/16"" = 1'- 0"

1311 BLACKBIRD, ORIENTAL, N.C.

date 9-12-2025

drn: AGB

revised

AB 5498