Nash County Environmental Health

On-site Wastewater Permit
120 W. Washington Street, Nashville NC 27856
252-459-9829

Permit Number: E22-000791
PIN: 382106481001
Applicant: Harold J Hladky
Company:

Parcel ID: 102772 Township: Red Oak
Owner: HAROLD JOEY & SUSAN LYNN HLADKY
3312 Timber Creek Dr
Rocky Mount, NC 27804

Subdivision: Sect: Ph: Lot:
Address of Property: 3312 TIMBER CREEK DR Rocky Mount, NC 27804
Design Specifications: Expansion of Existing system ($100) Non-Residential Use:
Design Flow: 240 LTAR: .25 Trench Length: 240X3
Size Tank: 1250 Pump Tank: Grease Trap:
Type System: 25% Reduction Max Trench Depth: 18 inch Bedrooms: 5 #7928
Max Occupants: 10 2 PA Lines
Additional Inspections Required: 4-D-Boxes Installer: Blake Mercer
This permit is valid for 5 years from Improvement Permit date.

Conditions: Do not drive, park, build, pave or concrete over any part of the system or repair. Site alterations or variations from the site plan may void permit and/or make the site unsuitable. System must be installed as permitted. Install drain lines on contour. Install drain field in dry conditions. This permit is written to expand existing three (3) bedroom system to a five (5) bedroom system. Pump, crush, and fill existing septic tank. Install a 1250 gallon septic tank and add 240' X 3' PA or C lines. Installer shall find the bottom drain line before system is installed. It is highly recommended to cut trees down in the system area. A new D-box may be needed. Extra approved soil may be needed for the 6" minimum cover. Shape cover to shed surface water. The new drain lines have been flagged. Do not remove flags. Install shall call the Environmental Health 24hrs before system installation. Call the Environmental Health with any further questions.

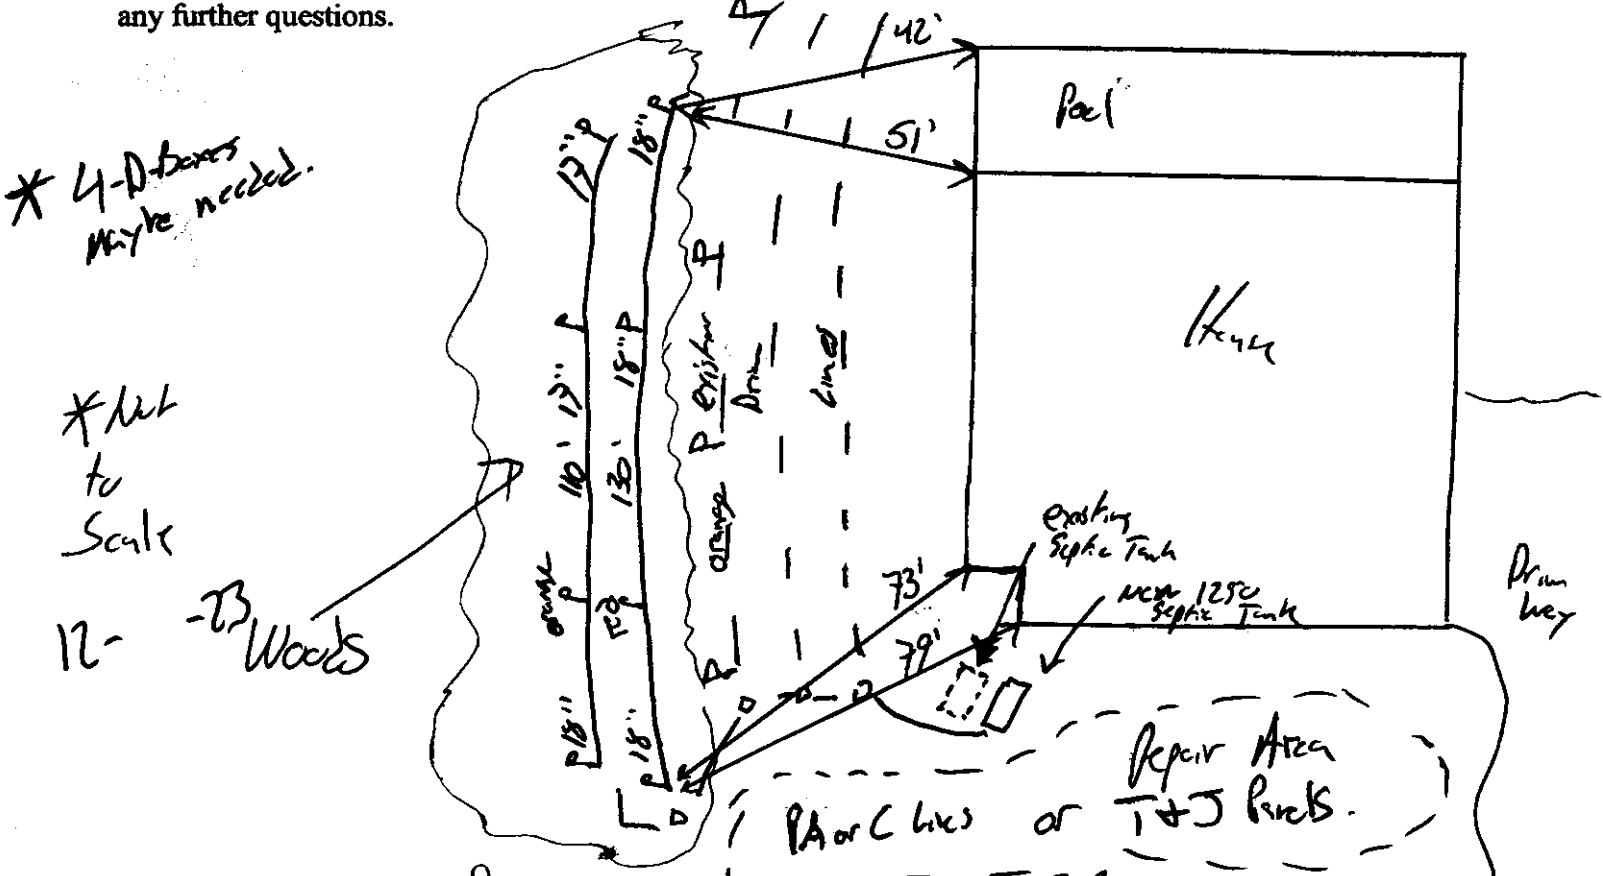

Improvement Permit: 9-11-2023 Authorized State Agent:
Construction Authorization: 9-11-2023 Authorized State Agent:
Operation Permit: 2-2-2024 Authorized State Agent: