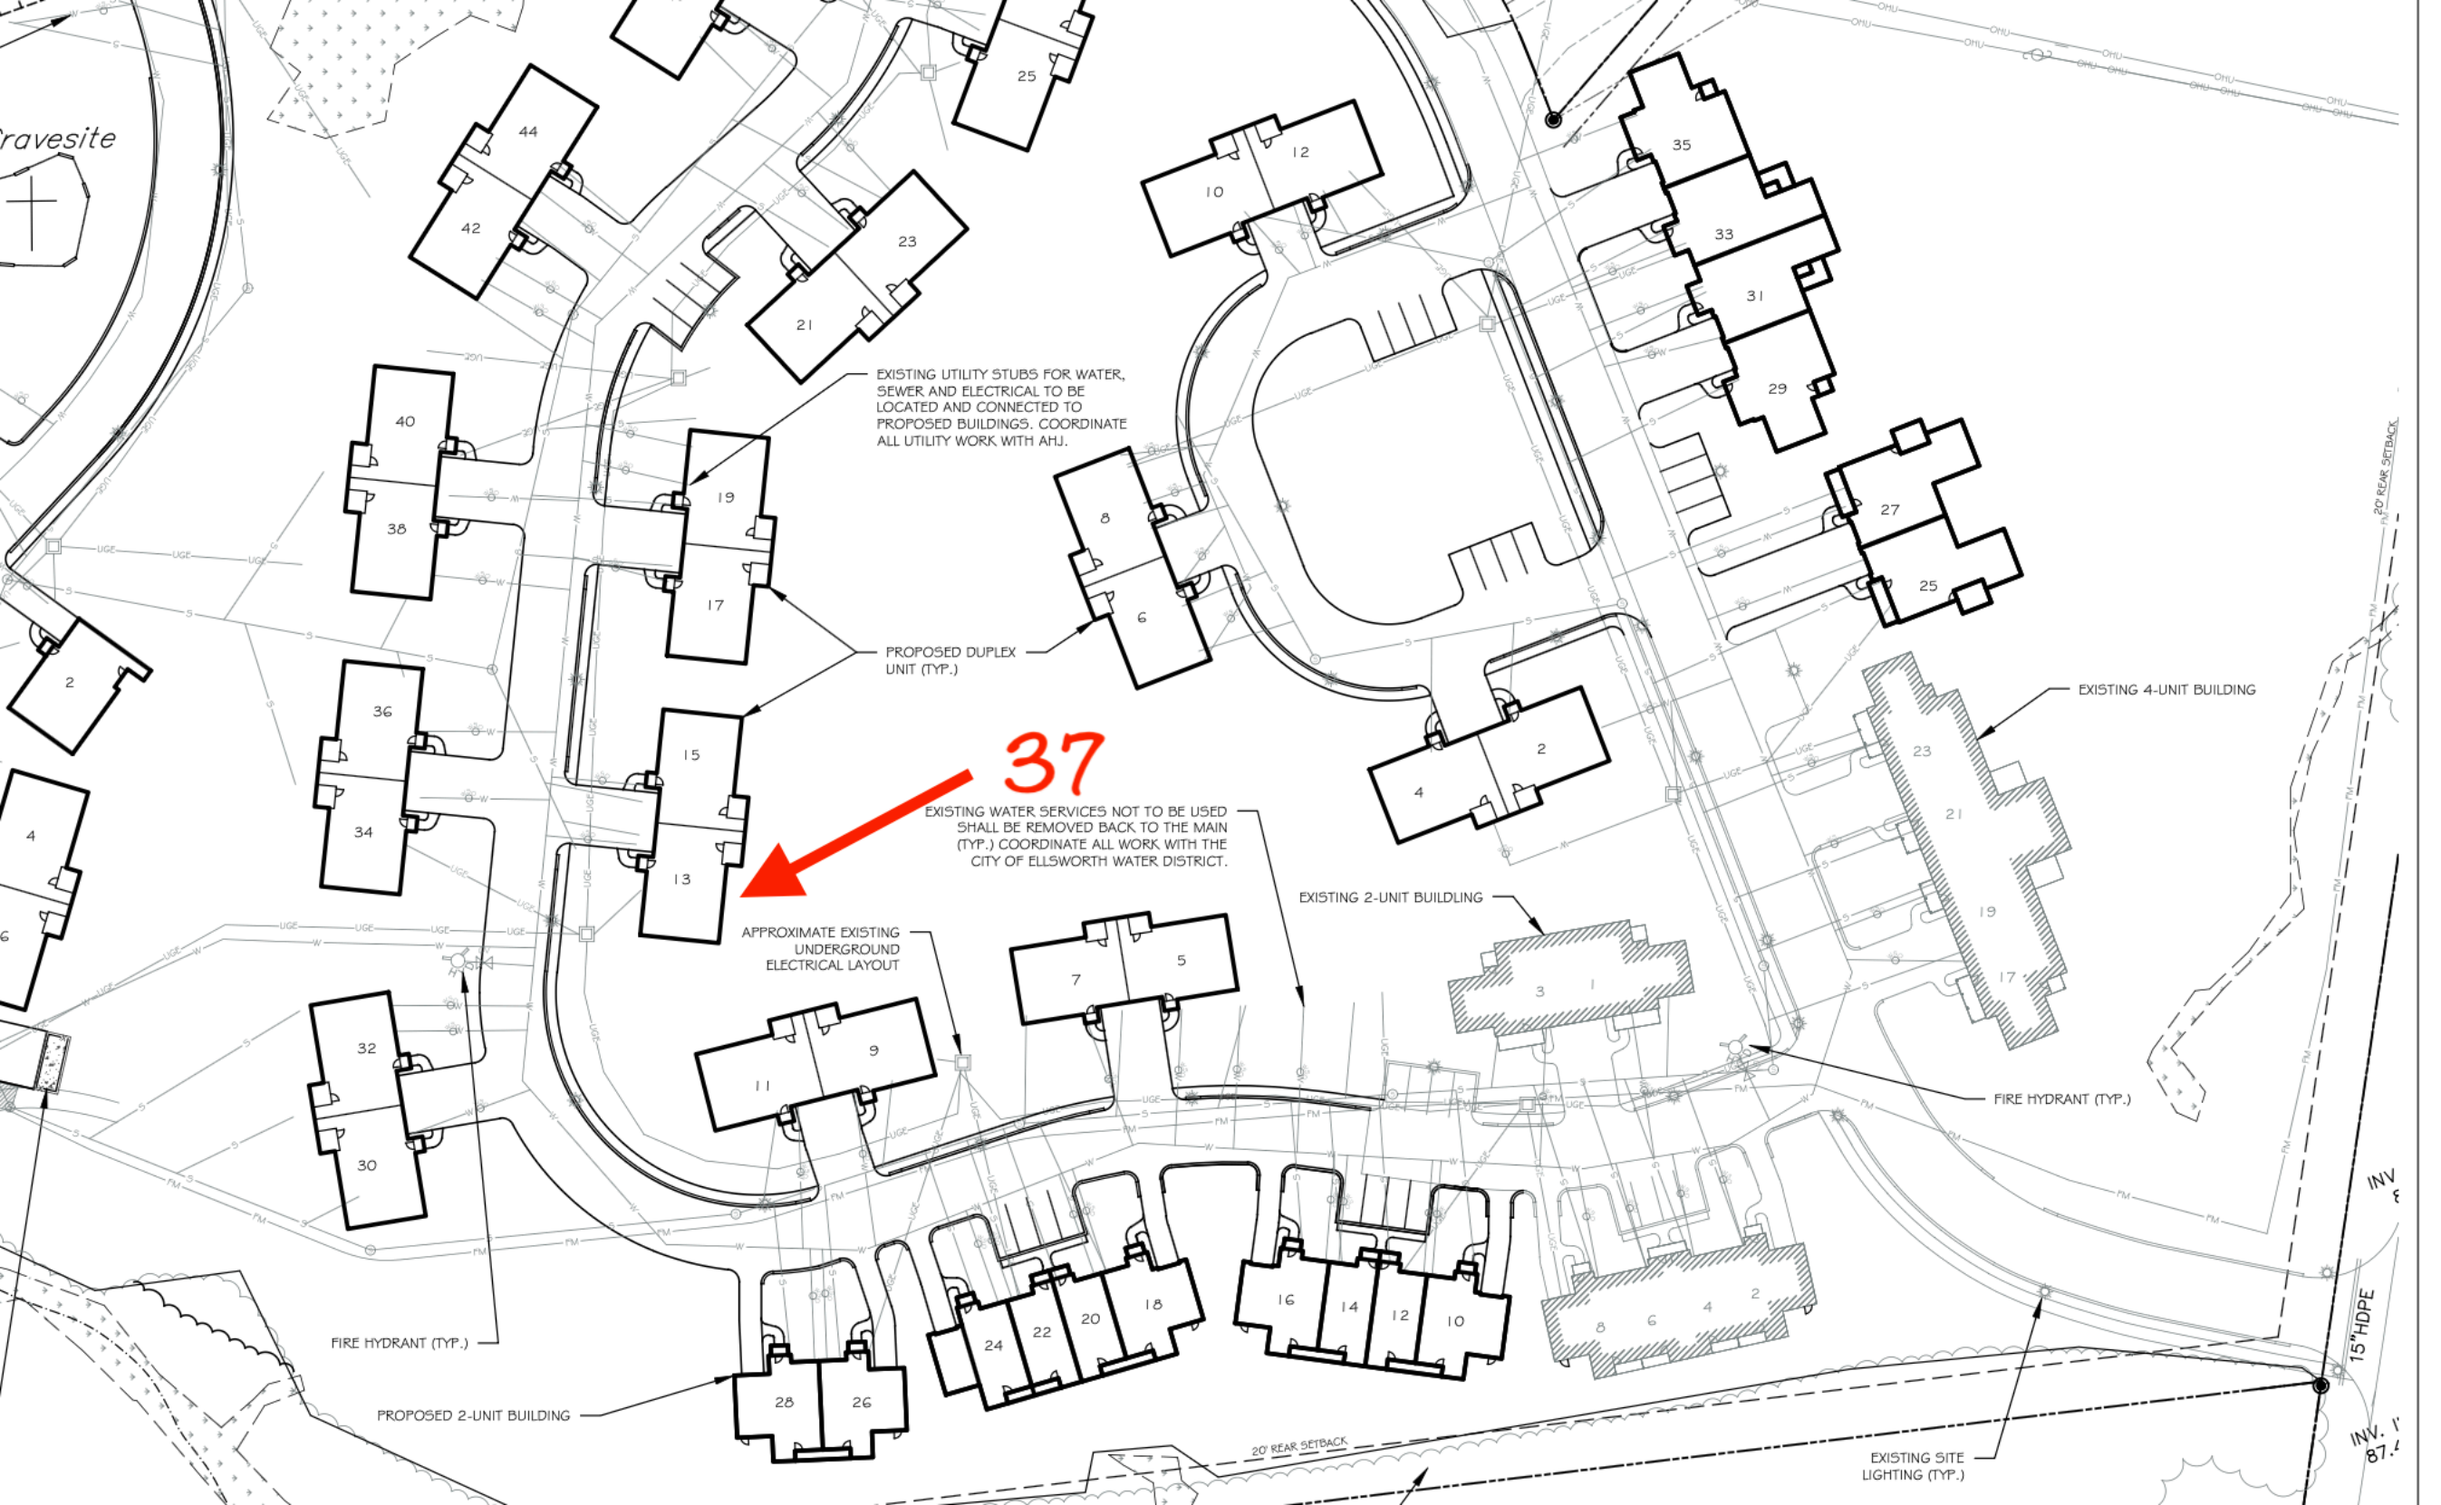

EXISTING UTILITY STUBS FOR WATER, SEWER AND ELECTRICAL TO BE LOCATED AND CONNECTED TO PROPOSED BUILDINGS. COORDINATE ALL UTILITY WORK WITH AHJ.
PROPOSED DUPLEX UNIT (TYP.)
37
EXISTING WATER SERVICES NOT TO BE USED SHALL BE REMOVED BACK TO THE MAIN (TYP.) COORDINATE ALL WORK WITH THE CITY OF ELLSWORTH WATER DISTRICT.
APPROXIMATE EXISTING UNDERGROUND ELECTRICAL LAYOUT
EXISTING 2-UNIT BUILDLING
EXISTING 4-UNIT BUILDING
FIRE HYDRANT (TYP.)
FIRE HYDRANT (TYP.)
PROPOSED 2-UNIT BUILDING
20' REAR SETBACK
20' REAR SETBACK
EXISTING SITE LIGHTING (TYP.)
15"HDPE
INV.
INV. 1'
87.4
Gravesite