THE PROPERTY SHOWN AND DESCRIBED
WE HEREBY ADOPT THIS PLAN OF SUBDIVISION WITH
OUR FREE CONSENT, ESTABLISH THE MINIMUM BUILDING
LINES, AND DEDICATE ALL STREETS, ALLEYS, WALKS,
PARK, AND OTHER OPEN SPACES TO PUBLIC OR PRIVATE
USE AS NOTED. May 21, 1982.

JERRY H. BURLEY, PRESIDENT

CAROL B. BURLEY, SECRETARY

CERTIFICATE FREELY AND VOLUNTARILY.
WITNESS MY HAND AND SEAL THIS 21st DAY OF
May, 1982.
MY COMMISSION EXPIRES 3-3-86.

Connie L. Seamans
NOTARY PUBLIC

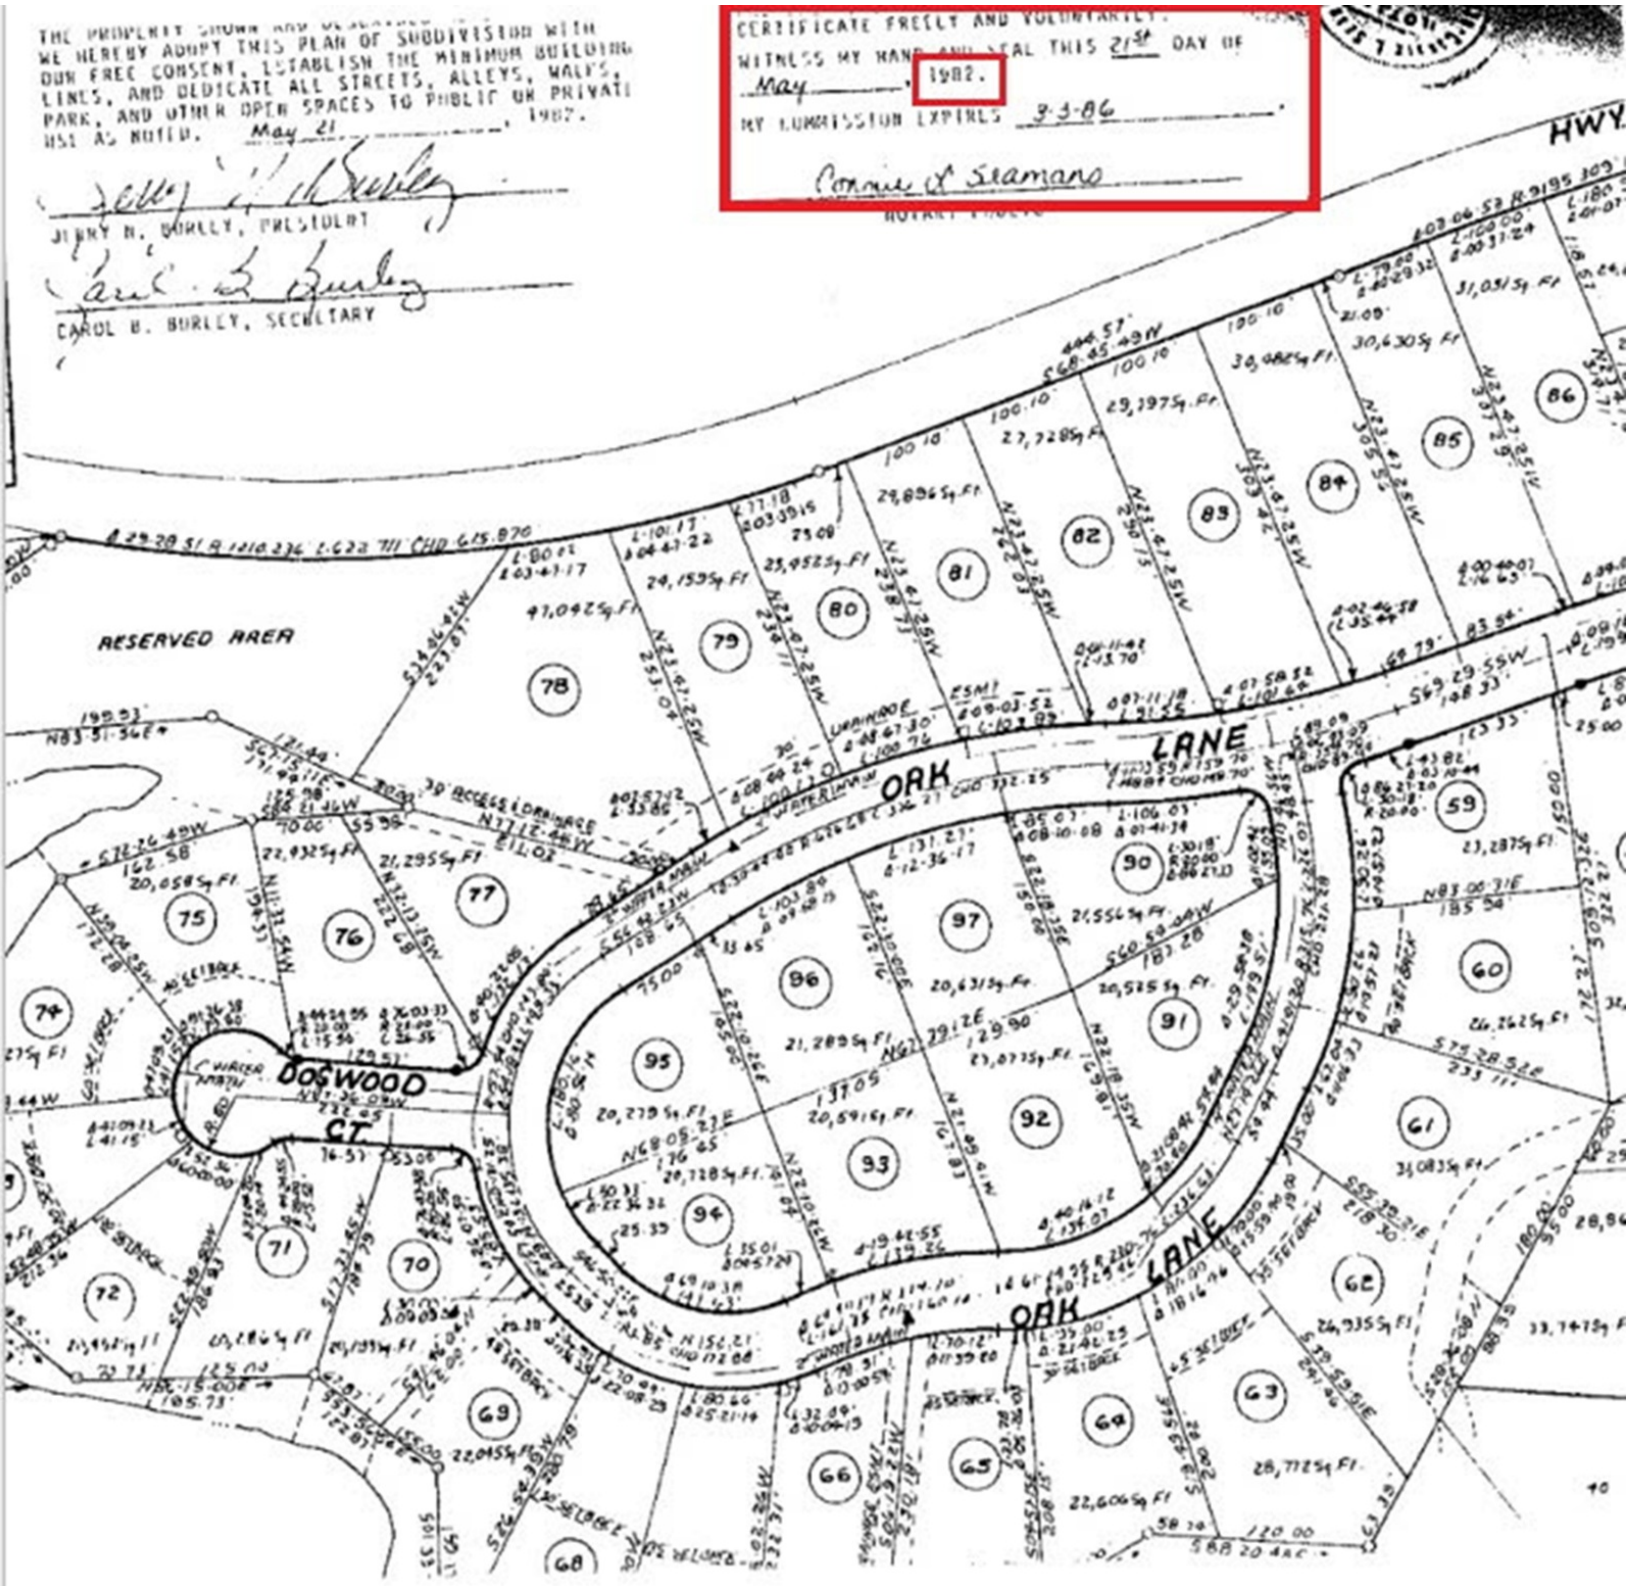

Twin Oaks