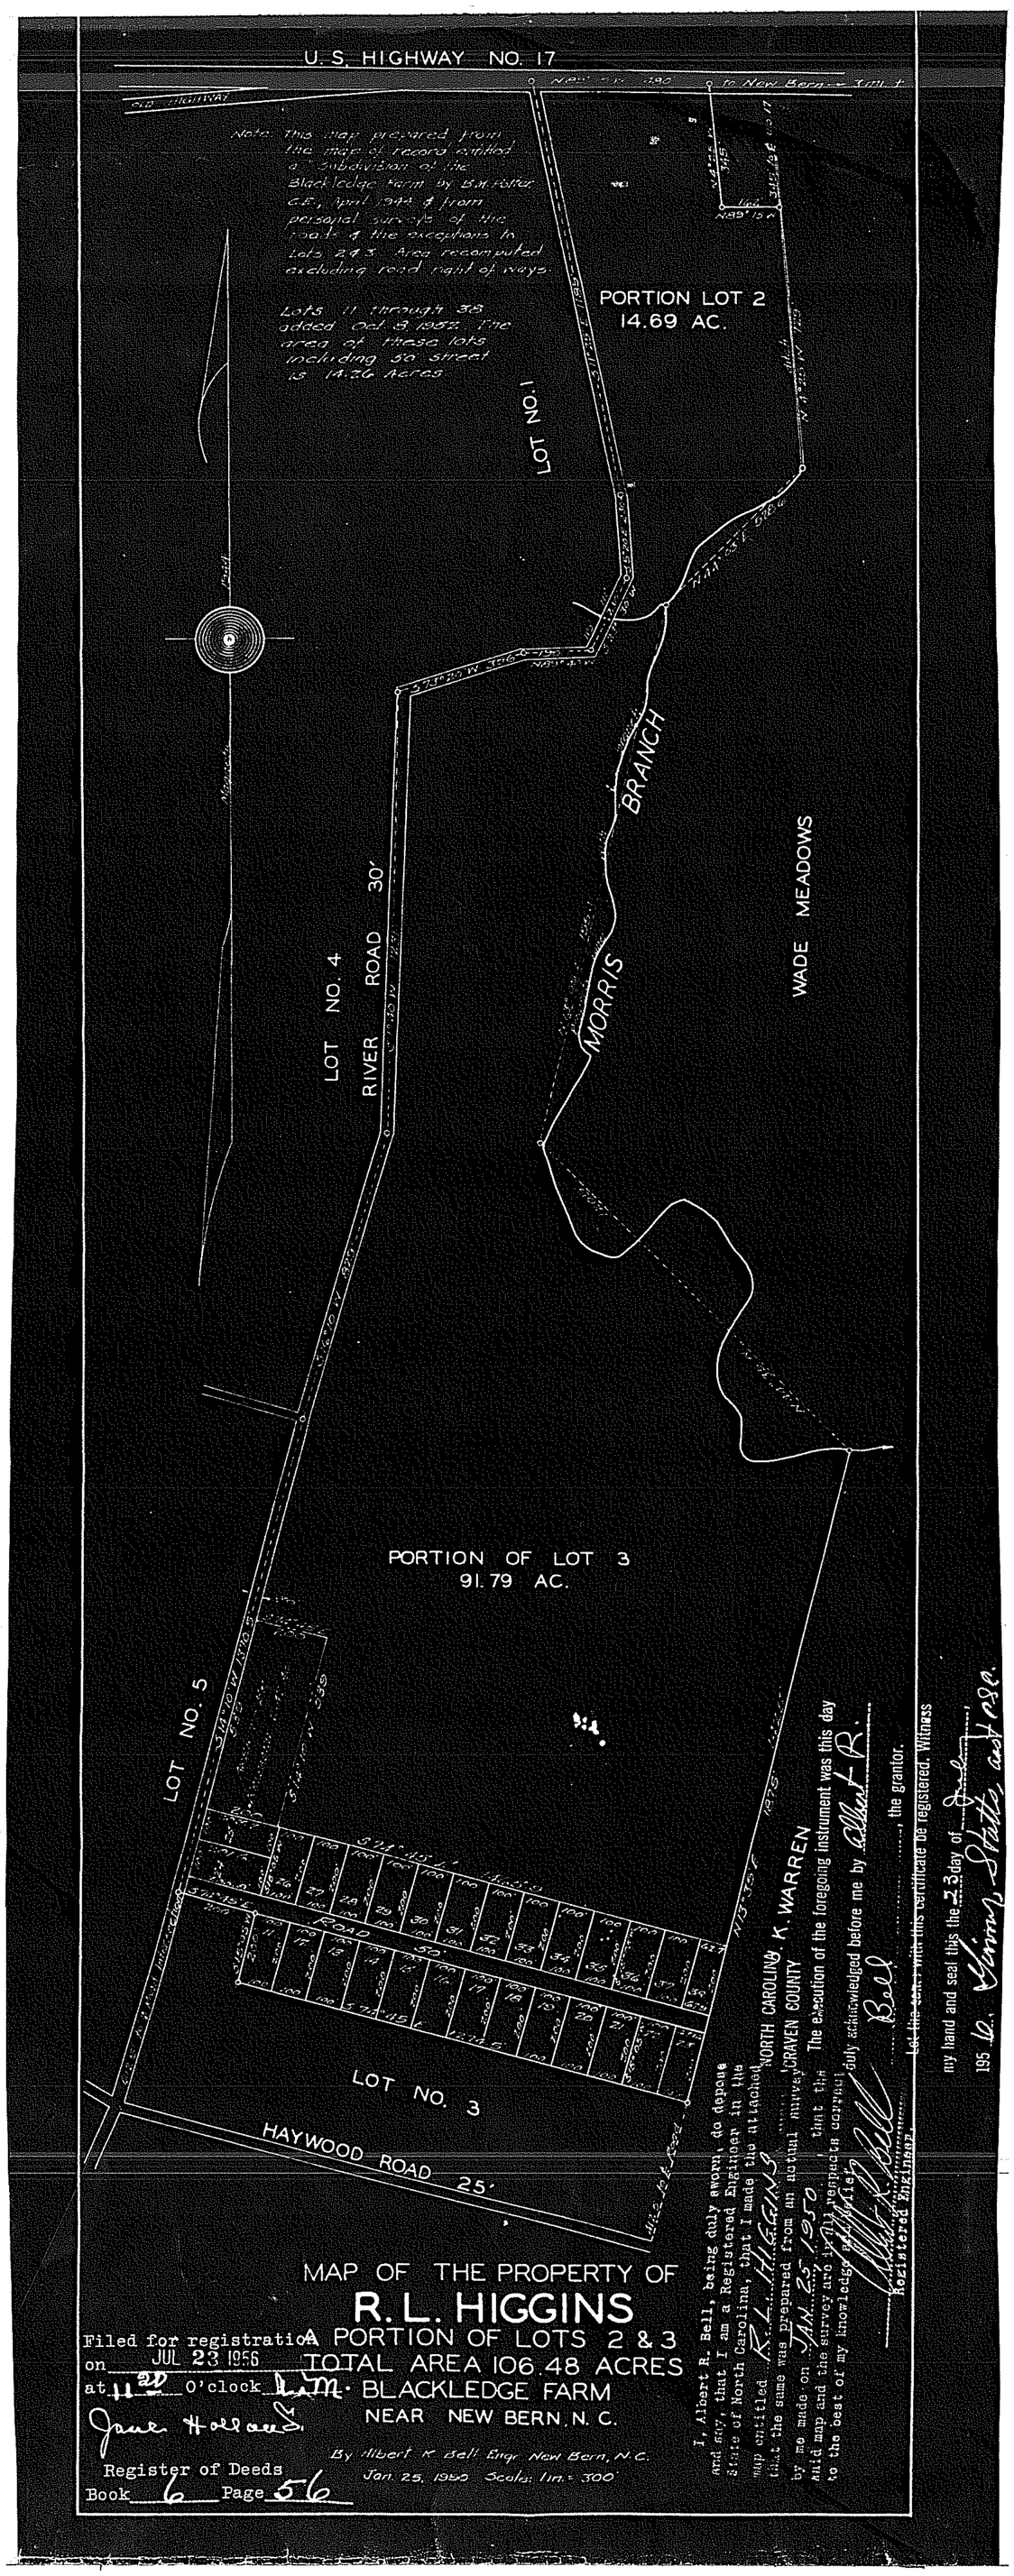
U.S. HIGHWAY NO. 17
OLD HIGHWAY
Note: This map prepared from the map of record entitled a "Subdivision of the Blackledge Farm" by B.M. Potter C.E., April 1944 & from personal surveys of the tracts & the exceptions to Lots 2 & 3. Area recomputed excluding road right of ways.
Lots 11 through 38 added Oct. 8 1952. The area of these lots including 50 street is 14.26 Acres
PORTION LOT 2
14.69 AC.
LOT NO. 1
LOT NO. 4
RIVER ROAD 30'
MORRIS BRANCH
WADE MEADOWS
PORTION OF LOT 3
91.79 AC.
LOT NO. 5
ROAD 30'
LOT NO. 3
HAYWOOD ROAD 25'
MAP OF THE PROPERTY OF
R. L. HIGGINS
A PORTION OF LOTS 2 & 3
TOTAL AREA 106.48 ACRES
BLACKLEDGE FARM
NEAR NEW BERN, N. C.
By Albert K. Bell Engr. New Bern, N.C.
Jan. 25, 1950 Scale: 1in. = 300'
Filed for registration on JUL 23 1956 at 11:20 o'clock A.M.
Register of Deeds
Book 6 Page 56
I, Albert R. Bell, being duly sworn, do depose and say, that I am a Registered Engineer in the State of North Carolina, that I made the attached map entitled R.L. HIGGINS that the same was prepared from an actual survey by me made on JAN. 25 1950 and that the survey are true and correct to the best of my knowledge and belief.
NORTH CAROLINA
CRAVEN COUNTY
The execution of the foregoing instrument was this day duly acknowledged before me by Albert R. K. WARREN, the grantor.
Registered Engineer
Let the seal, with this certificate be registered. Witness my hand and seal this the 23 day of July 195 6.
Registered