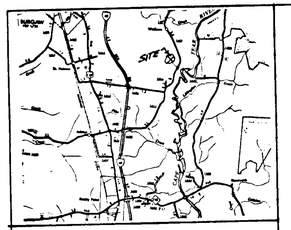

VICINITY MAP
NOT TO SCALE

SURVEY REF:
DEED BK. 1093, PG. 203
MAP B. 16, P. 35
MAP B. 23, P. 24

AREA NOT SOLD
20.956-Ac. ±

PENDER COUNTY NORTH CAROLINA

I, DANIEL H. THOMPSON, CERTIFY THAT THIS MAP WAS DRAWN BY ME FROM AN ACTUAL SURVEY MADE BY ME, DEED DESCRIPTIONS RECORDED IN BOOK 45, PAGE N/A ; THAT THE ERROR OF CLOSURE AS CALCULATED BY LATITUDES AND DEPARTURES IS 1: 10,000+; THAT THE BOUNDARIES NOT SURVEYED ARE SHOWN AS BROKEN LINES PLOTTED FROM DEED INFORMATION FOUND IN BOOK 45 ; PAGE N/A ; THAT THIS MAP WAS PREPARED IN ACCORDANCE WITH G. S. 47-30 AS AMENDED: THAT THE SUBDIVISION OR DEVELOPMENT IS WITHIN THE TOWN OF SURF CITY'S PLANNING JURISDICTION AND I CERTIFY THAT THIS PLAT IS OF A SURVEY THAT IS LOCATED IN SUCH PROTION OF SAID MUNICIPALITY THAT HAS AN ORDINANCE THAT REGULATES A SUBDIVISION OF PARCELS OF LAND:

WITNESS MY HAND AND SEAL THIS 13TH DAY OF APRIL 1996.

Daniel H. Thompson
DANIEL H. THOMPSON
N. C. REGISTERED LAND SURVEYOR
NO. L-2174
111 E. FREMONT STREET
BURGAW, N.C. 28425

NORTH CAROLINA NEW HANOVER COUNTY

I, Marhalleen Williams A NOTARY PUBLIC OF THE COUNTY AND STATE AFORESAID CERTIFY THAT DANIEL H. THOMPSON, A REGISTERED LAND SURVEYOR, PERSONALLY APPEARED BEFORE ME THIS DATE AND ACKNOWLEDGED THE EXECUTION OF THE FOREGOING INSTRUMENT, WITNESS MY HAND AND OFFICIAL SEAL THIS 15th DAY OF April 1996.

NOTARY PUBLIC Marhalleen Williams
MY COMMISSION EXPIRES; 5-8-96

NORTH CAROLINA PENDER COUNTY

THE FOREGOING CERTIFICATE OF NOTARY PUBLIC IS CERTIFIED TO BE CORRECT. FILED FOR REGISTRATION THIS 17 DAY OF May 1996 AT 3:05 O'CLOCK P M AND DULY RECORDED IN MAP BOOK 30 PAGE 135.

Joyce M. Swicegood
JOYCE M. SWICEGOOD
REGISTER OF DEEDS
By: Loretta Pierce, Deputy

STAG AIR PARK OWNED BY:
WILLIAM G. MATHIS
WILLIAM L. MABRY, JR.
VERNON D. PITTS
MICHAEL CORN

STAG AIR PARK FORMERLY KNOWN AS
DE BOSE FIELD – SEE MAP BK. 23, PG. 24

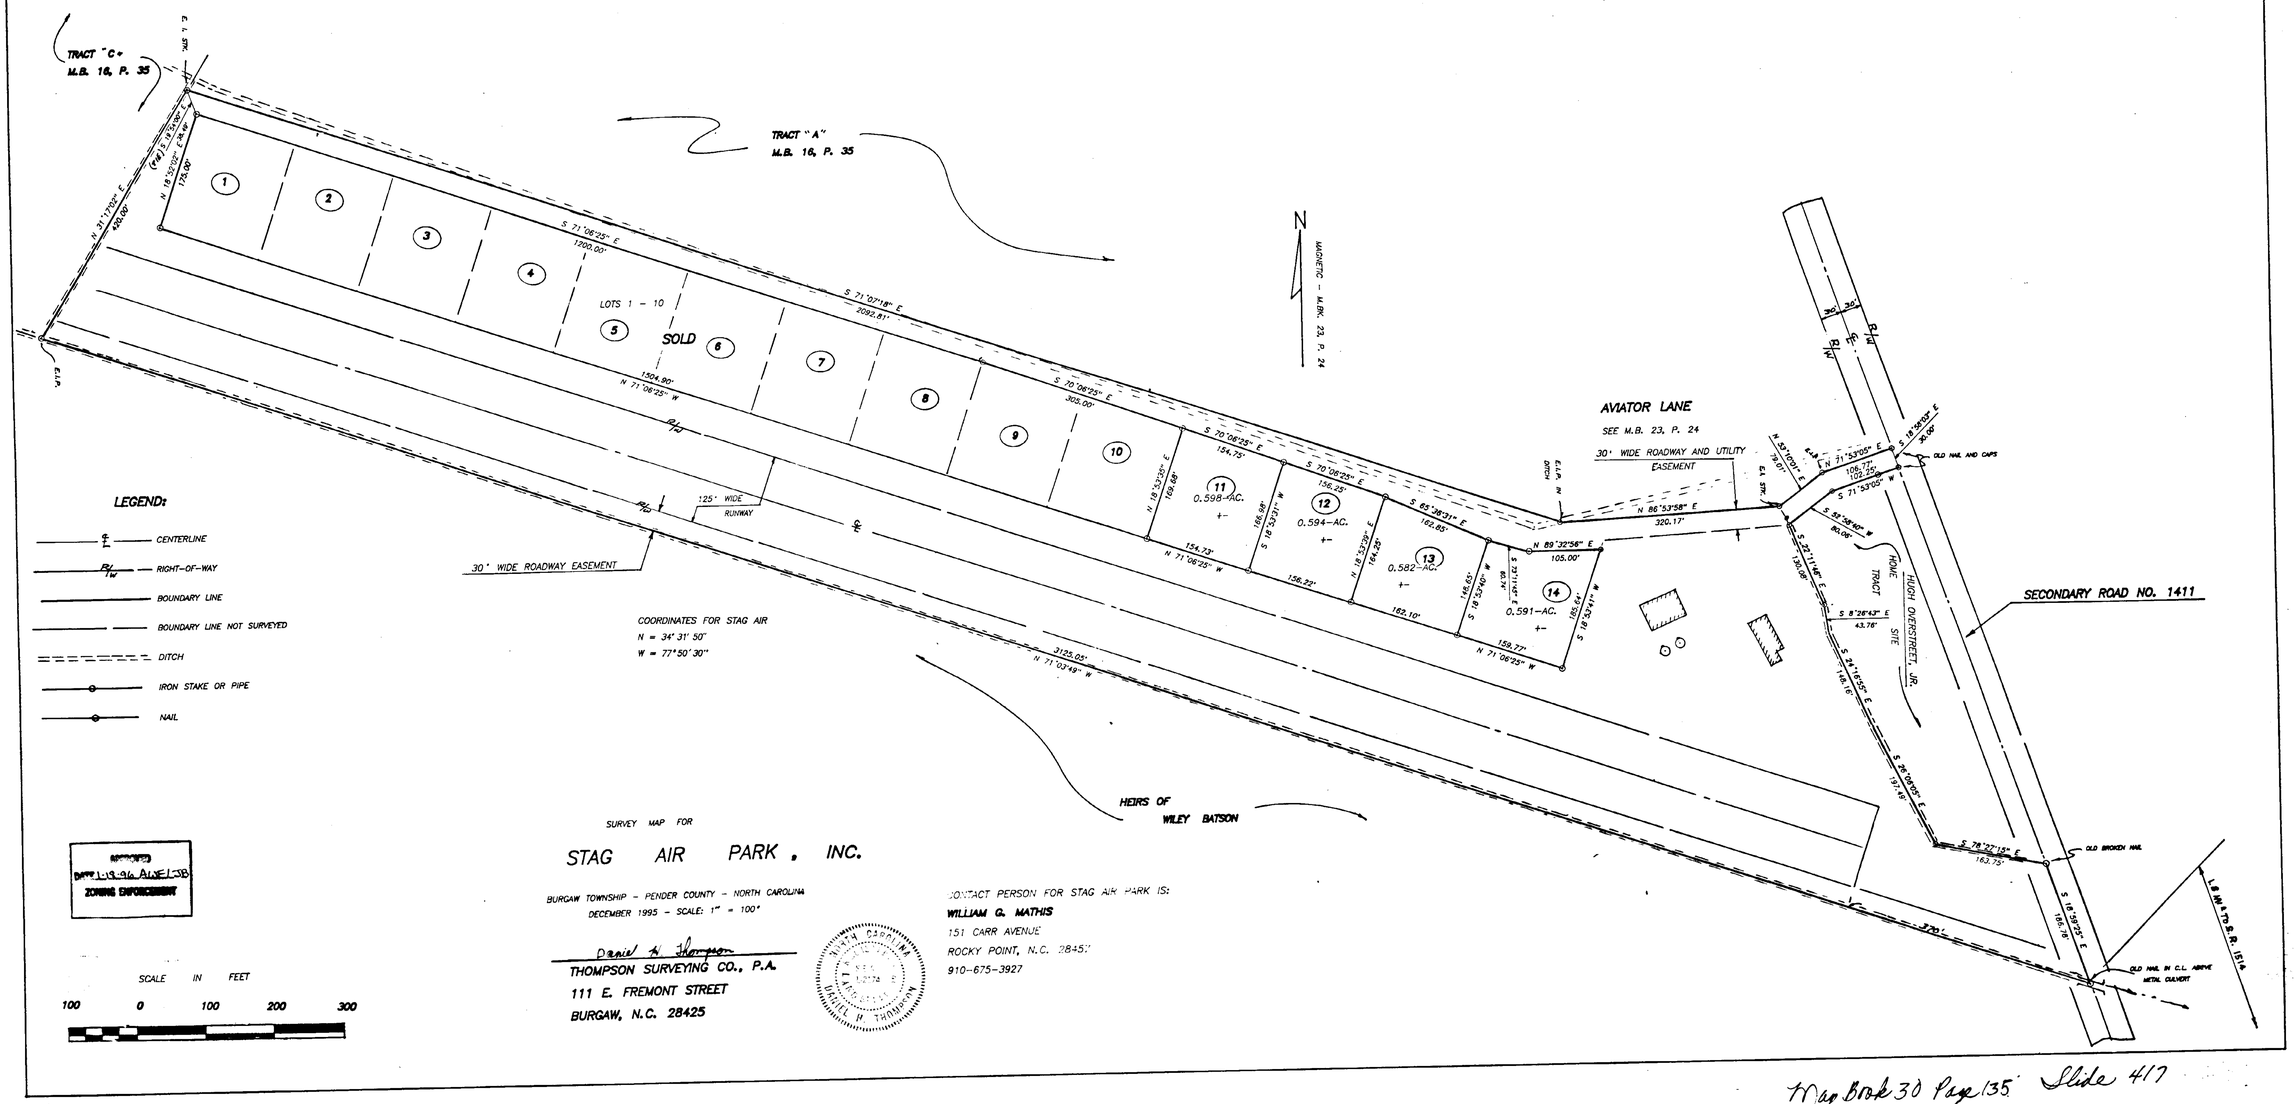

LEGEND:
- CENTERLINE
- RIGHT-OF-WAY
- BOUNDARY LINE
- BOUNDARY LINE NOT SURVEYED
- DITCH
- IRON STAKE OR PIPE
- NAIL

APPROVED
DATE 1-19-96 AINE L. JOB
ZONING ENFORCEMENT

SCALE IN FEET
100 0 100 200 300

SURVEY MAP FOR

STAG AIR PARK, INC.

BURGAW TOWNSHIP – PENDER COUNTY – NORTH CAROLINA
DECEMBER 1995 – SCALE: 1" = 100'

Daniel H. Thompson
THOMPSON SURVEYING CO., P.A.
111 E. FREMONT STREET
BURGAW, N.C. 28425

CONTACT PERSON FOR STAG AIR PARK IS:
WILLIAM G. MATHIS
151 CARR AVENUE
ROCKY POINT, N.C. 28457
910-675-3927

MB 30 135
SL 417

Map Book 30 Page 135 Slide 417