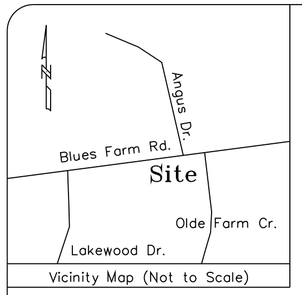

Vicinity Map (Not to Scale)

Location of underground utilities, if shown, are based on visible evidence and drawings provided to the surveyor. Location of underground utilities and structures may vary from shown locations. Additional utilities may exist. Local utility companies should be consulted for further information on utilities affecting the property.
This survey was done without benefit of an attorney's title search which could disclose zoning, restrictive covenants, easements not visible to surveyor, building setbacks, or other information which could affect surveyed property.
No subsurface or environmental considerations affecting this property have been made by surveyor.

Notes:
This map is not in accordance with GS 47-30.
Area by coordinate method.
Dashed lines not surveyed, drawn from information as indicated.
There are no visible encroachments other than those shown hereon.
Survey is subject to any Declaration of Restrictions, Conditions, Easements, Covenants, Agreement, Liens and Charges of Record.
"Verify Minimum Building Setbacks Before Construction"
Parcel ID #0102140102801

Legend:
IPF = Iron Pipe Found
IPS = Iron Pipe Set
IRF = Iron Rod Found
IRS = Iron Rod Set
CMF = Concrete Monument Found
Ⓢ = Sewer Manhole
= Fire Hydrant
= Utility Pole
CATV = Cable Television
PSO = Power Stub Out
TP = Telephone Pedestal
WV = Water Valve
= Light Pole
— · — = Building Setback Line
—OHU— = Overhead Utilities
⊠ = Water Meter
SSO = Sanitary Sewer Stub Out
□ = Electrical Transformer
= HVAC
12P = 12" Pine Tree(Typ.)
12HW = 12" Hardwood Tree(Typ.)
— SS — = Sanitary Sewer
O = Calculated Point

Reference: Map Book 13, Page 75
Map Book 13, Page 102
Deed Book 1782, Page 338
Scotland County, North Carolina

"I certify that this map was drawn under my supervision from an actual survey made under my supervision (deed description recorded in Book 1782, page 382); that the boundaries not surveyed are clearly indicated as drawn from information as indicated; that the ratio of precision or positional accuracy is 1: 20000+ ; and that this map meets the requirements of the Standards of Practice for Land Surveying in North Carolina (21 NCAC 56. 1600)."
This 18th day of December, 20 24.

NORTH CAROLINA REGISTERED LAND SURVEYOR SEAL L-4394 RYAN D. McBRYDE

Professional Land Surveyor

L-4394
Registration Number

GRAPHIC SCALE
20 0 10 20 40 80
(IN FEET)
1 inch = 20 ft.

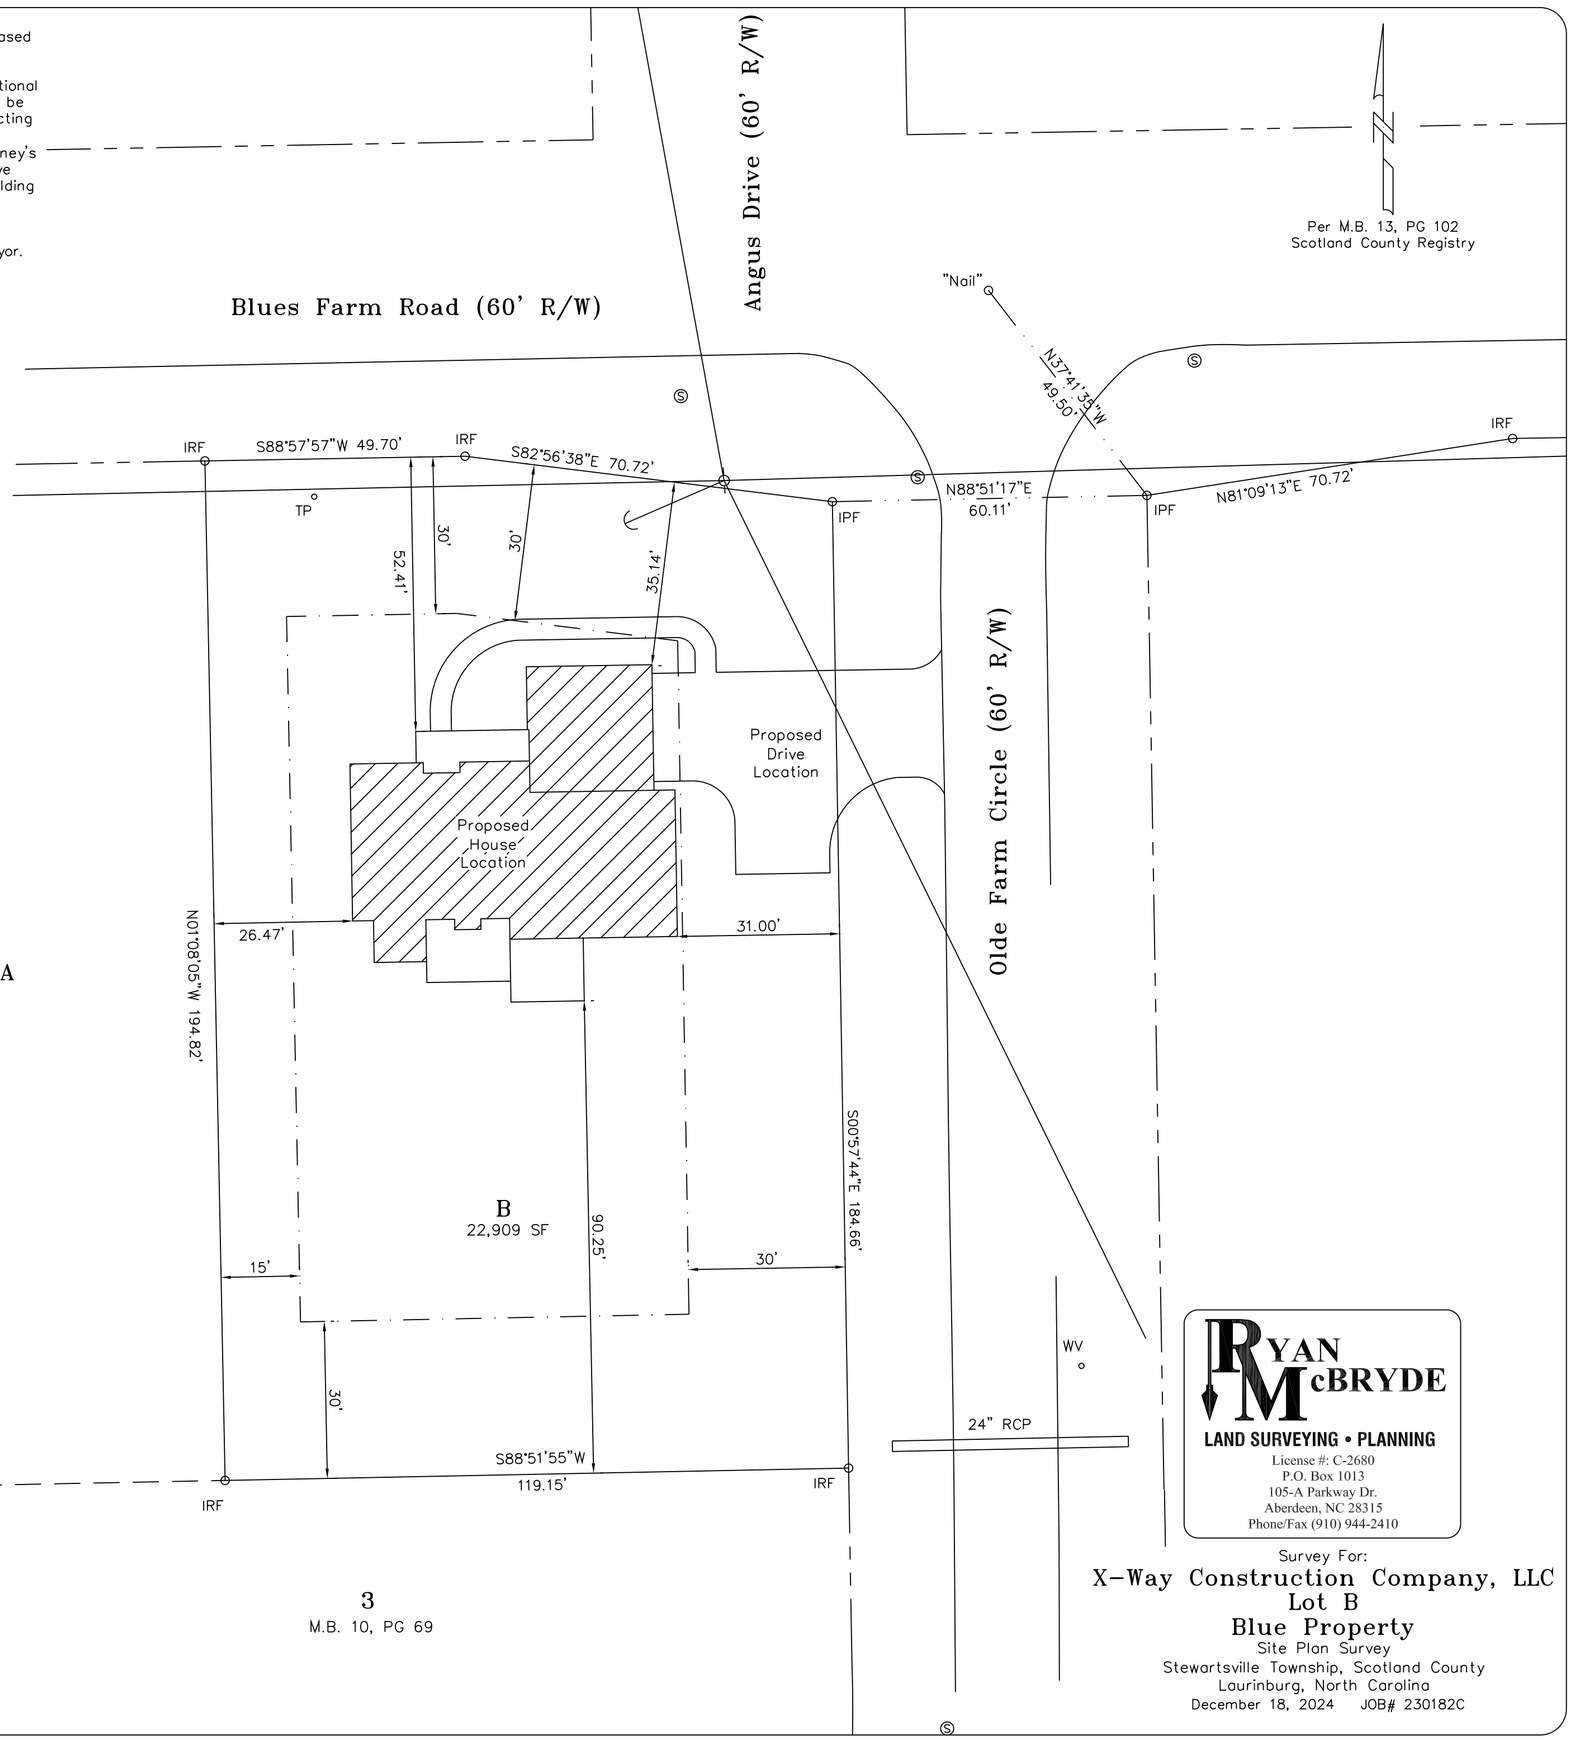

3
M.B. 10, PG 69

RYAN McBRYDE
LAND SURVEYING • PLANNING
License #: C-2680
P.O. Box 1013
105-A Parkway Dr.
Aberdeen, NC 28315
Phone/Fax (910) 944-2410

Survey For:
X-Way Construction Company, LLC
Lot B
Blue Property
Site Plan Survey
Stewartsville Township, Scotland County
Laurinburg, North Carolina
December 18, 2024 JOB# 230182C