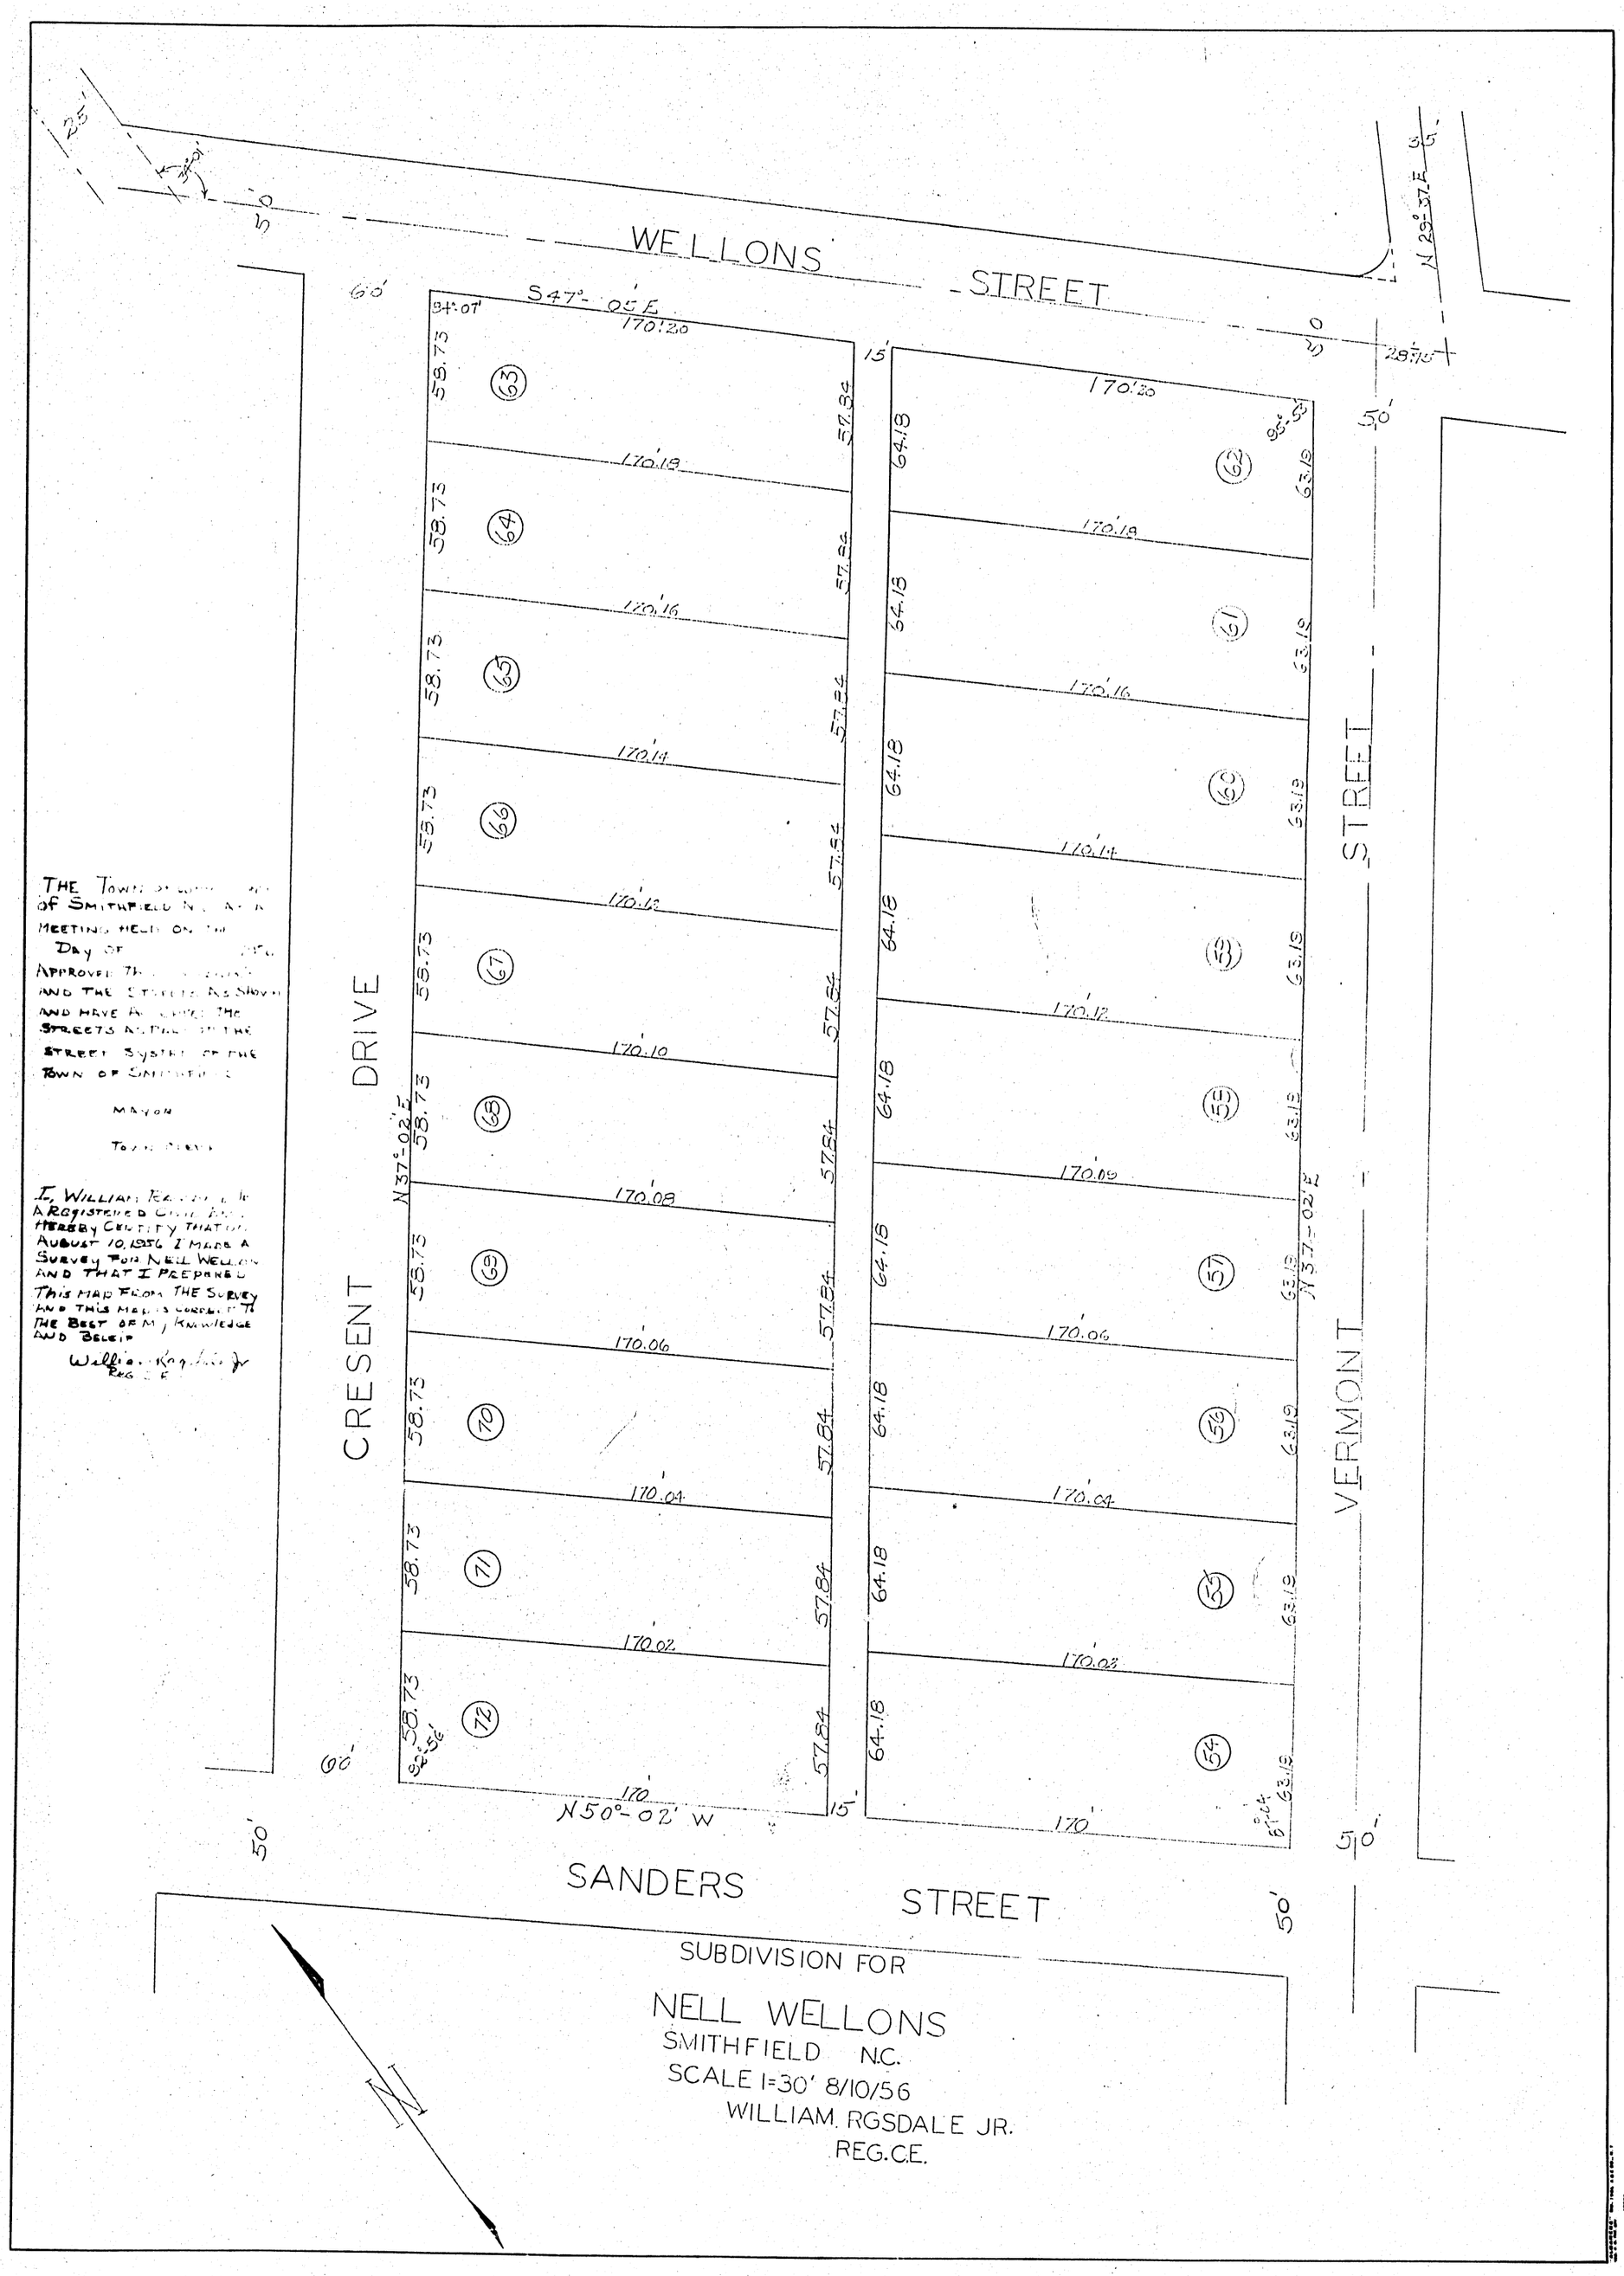
WELLONS STREET
S 47° - 05' E
170.20
CRESENT DRIVE
VERMONT STREET
SANDERS STREET
N 50° - 02' W
N 37° - 02' E
SUBDIVISION FOR
NELL WELLONS
SMITHFIELD N.C.
SCALE 1=30' 8/10/56
WILLIAM RGSDALE JR.
REG.C.E.
THE TOWN OF SMITHFIELD
MAYOR
TOWN CLERK
I, WILLIAM RGSDALE JR
A REGISTERED CIVIL ENGINEER
HEREBY CERTIFY THAT ON
AUGUST 10, 1956 I MADE A
SURVEY FOR NELL WELLONS
AND THAT I PREPARED
THIS MAP FROM THE SURVEY
AND THIS MAP IS CORRECT TO
THE BEST OF MY KNOWLEDGE
AND BELIEF