PROPOSED LAYOUT

BOILING SPRING LAKES

TRAILER SECT.

SPRING LAKES

SECT. 1 EXT. 3

TOWNCREEK TWN.
BRUNSWICK CO.

SCALE 1"=100'
JANUARY 1971

GERRIT C. GREER
REG. LAND SUR.
SOUTHPORT, N.C.

I, Gerrit C. Greer, certify that this Map is correct to the best of my knowledge and belief.
Witness my hand and seal this 10 day of September, 1976.

Gerrit Greer

State of North Carlina
Brunswick County
Subscribed and sworn to me this 10 day of September, 1976.
Let same be recorded.

Brooks Dowling, Asst.
Clerk Superior Court

STATE OF NORTH CAROLINA
Brunswick County
The Foregoing Certificate of Brooks Dowling, Asst. Clerk of Superior Court is certified to be correct.
Recorded at 2:50 o'clock P. M.
This the 10 day of Sept. 1976
Cabinet H Page 345
Arthur W. Knox, Register of Deeds

Arthur W. Knox

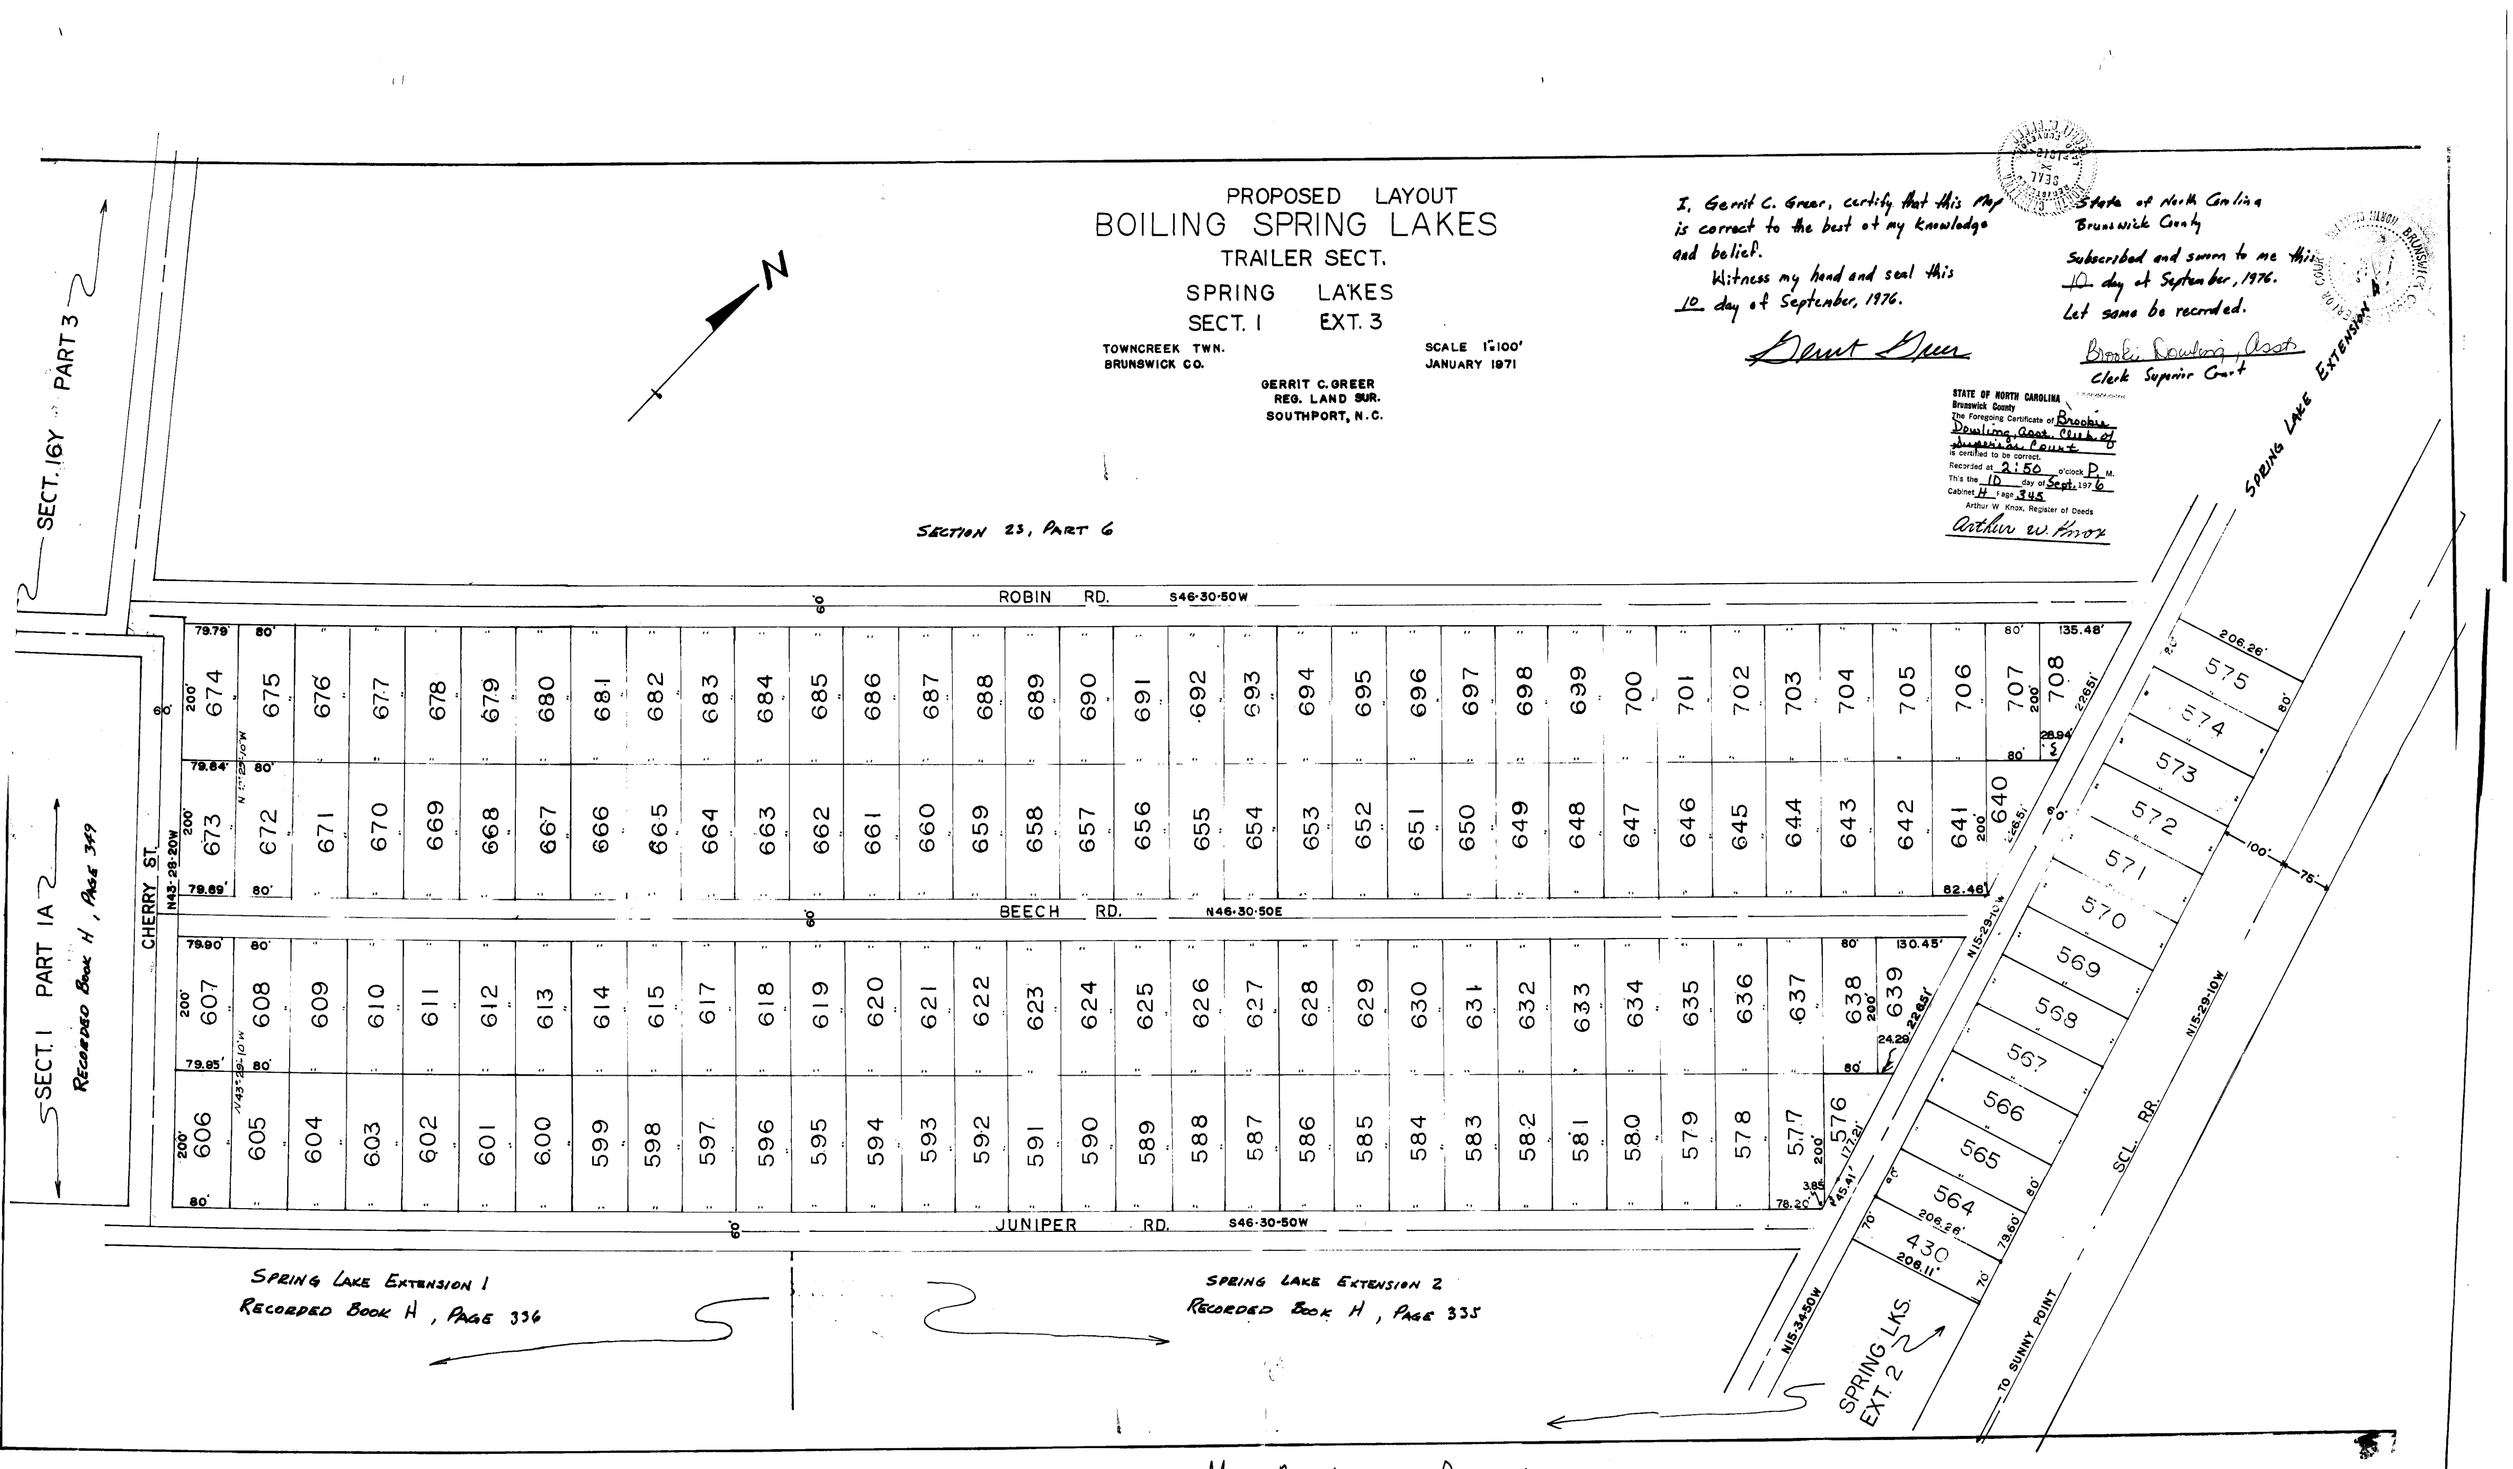

Map Cabinet H- Page- 245