Book 28 Page 114

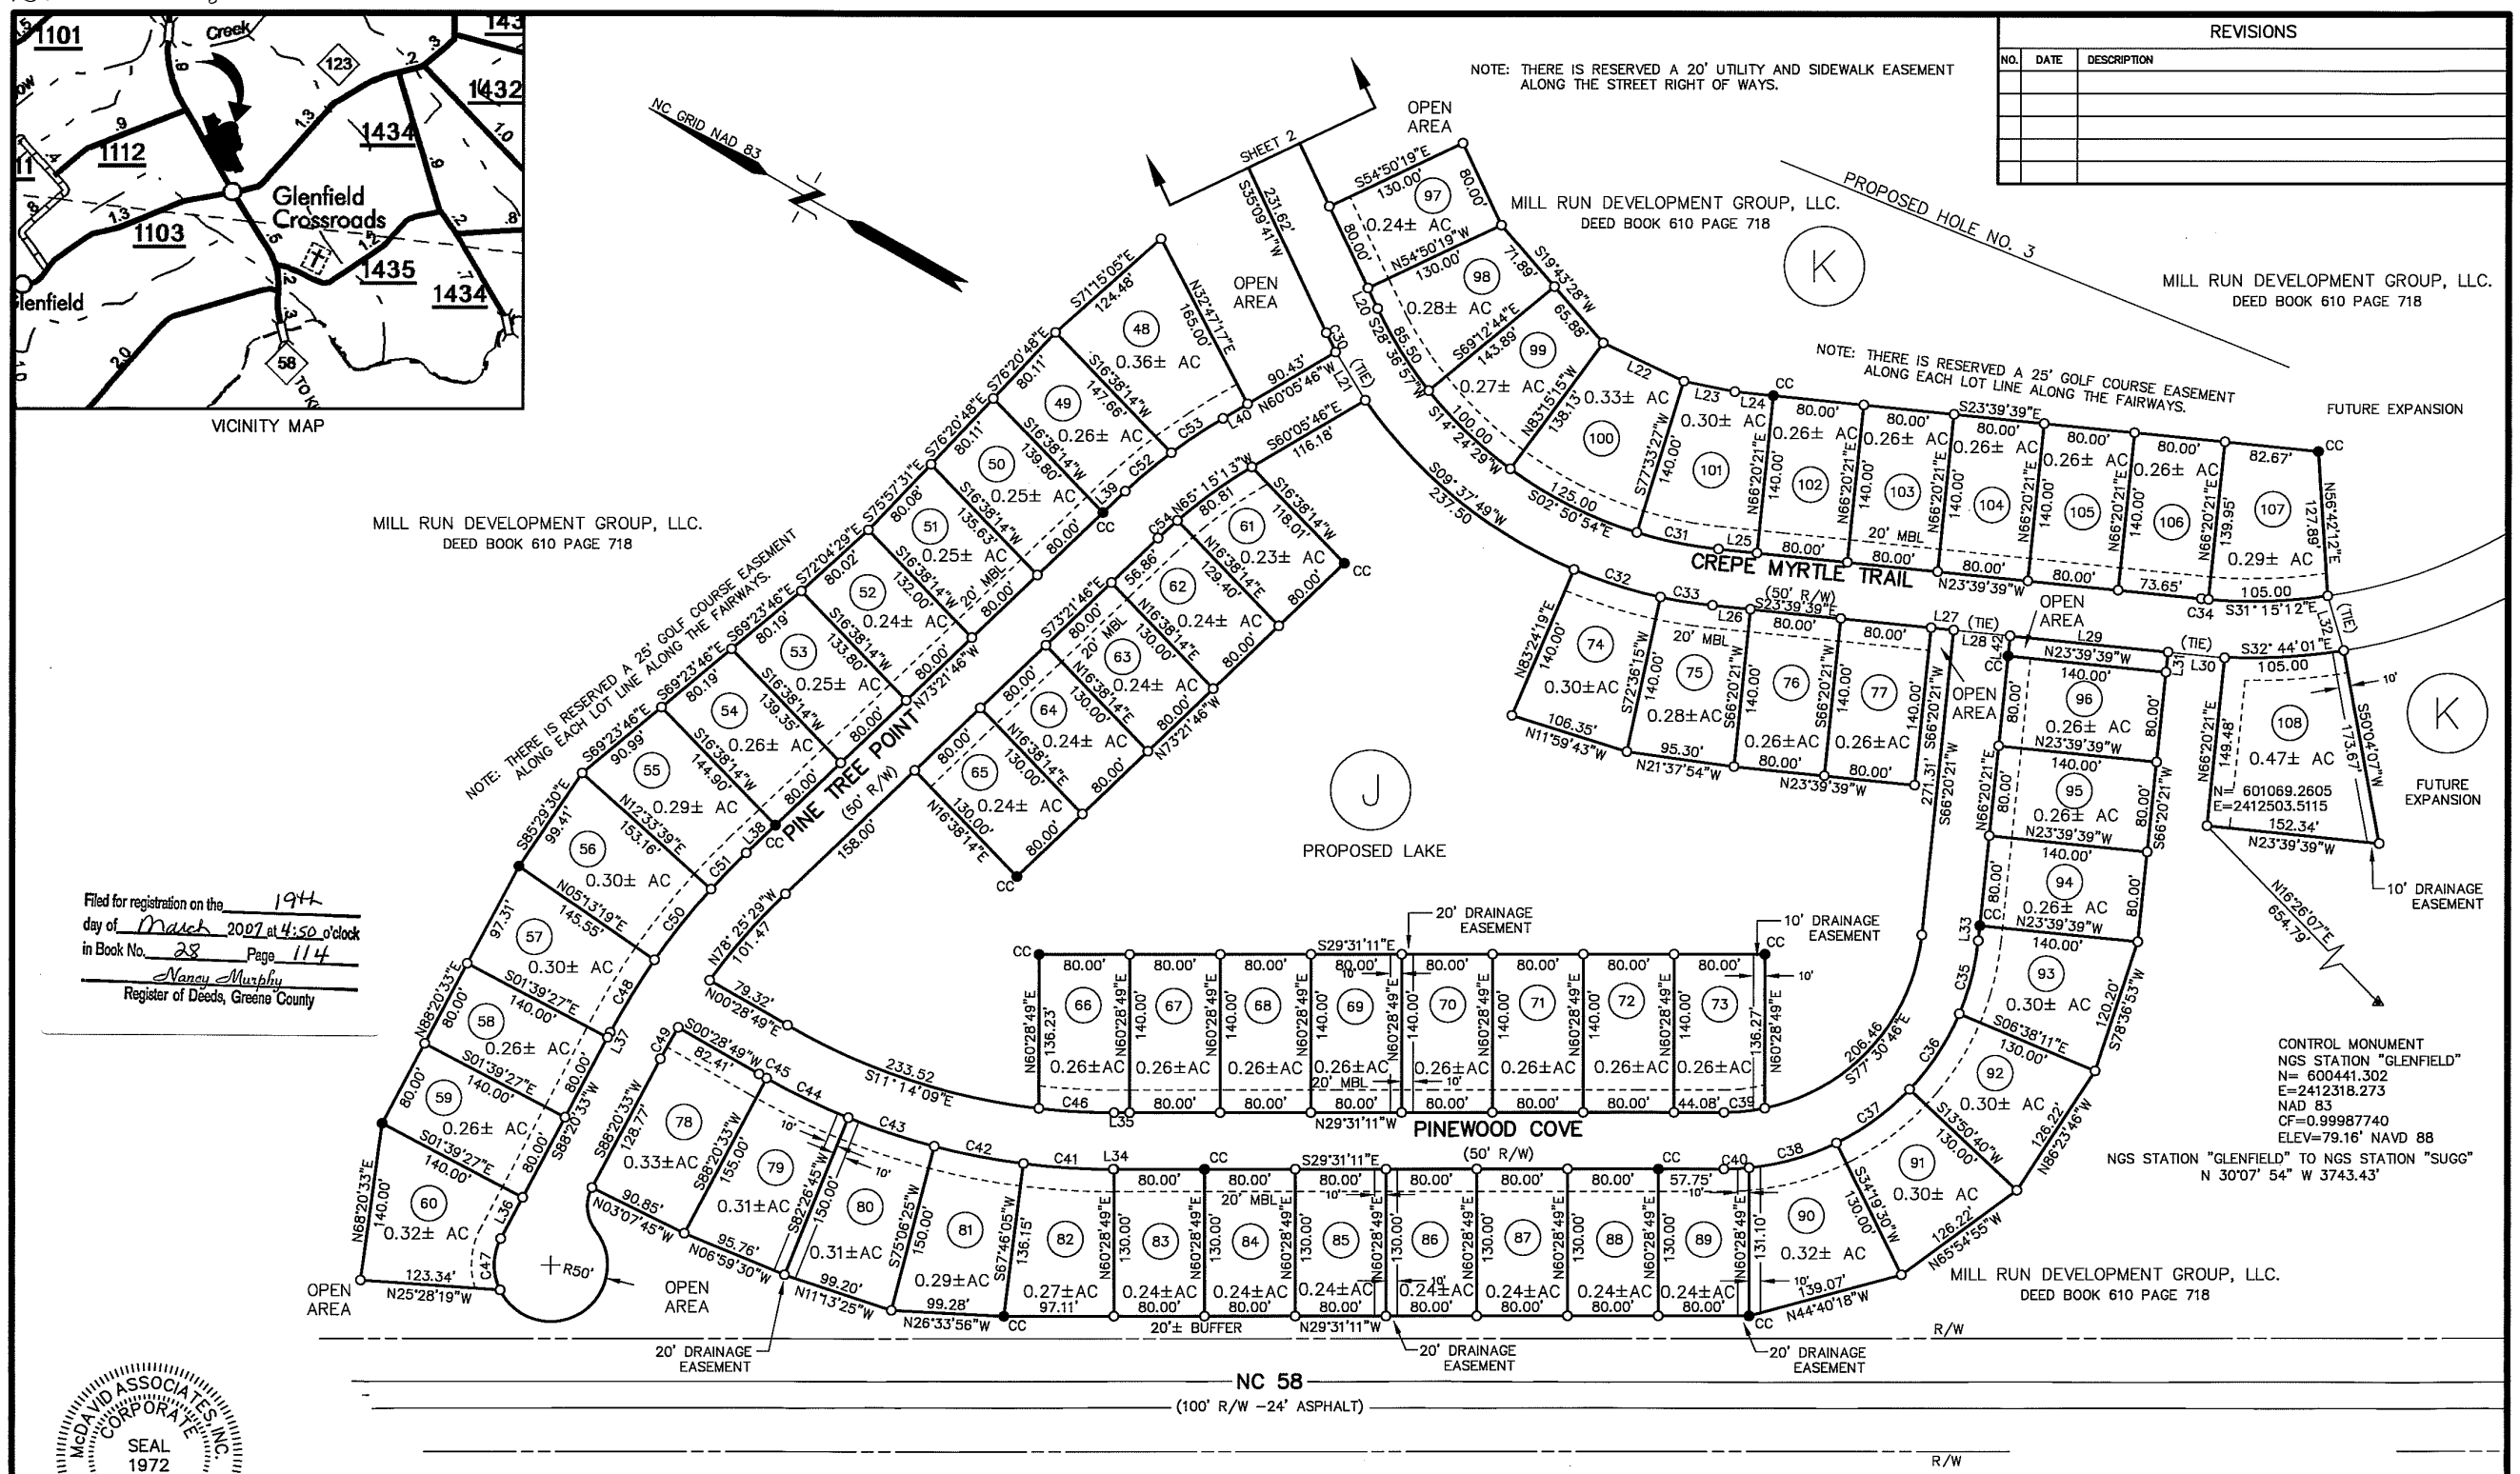

REVISIONS		
NO.	DATE	DESCRIPTION

Filed for registration on the 19th
day of March 2007 at 4:50 o'clock
in Book No. 28 Page 114
Nancy Murphy
Register of Deeds, Greene County

McDAVID ASSOCIATES, INC. CORPORATE SEAL 1972 FARMVILLE, N. C.

NORTH CAROLINA PROFESSIONAL SEAL 2215 LAND SURVEYOR SIMON R. COX

CURVE TABLE					
CURVE	LENGTH	RADIUS	DELTA	CHORD	CHORD BEARING
C29	97.01	525.00	10°35'15"	96.88	N29°52'04"E
C30	19.00	425.00	2°33'40"	19.00	S33°52'52"W
C31	73.42	375.00	11°13'06"	73.31	S18°03'06"E
C32	80.12	425.00	10°48'04"	80.00	S11°59'43"E
C33	46.47	425.00	6°15'54"	46.45	S20°31'42"E
C34	6.35	445.00	0°49'01"	6.35	S24°04'10"E
C35	66.85	225.00	17°01'28"	66.61	N74°51'05"E
C36	80.43	225.00	20°28'51"	80.00	S86°23'46"E
C37	80.43	225.00	20°28'51"	80.00	S65°54'55"E
C38	80.43	225.00	20°28'51"	80.00	S45°26'05"E
C39	36.18	175.00	11°50'41"	36.11	S35°26'32"E
C40	22.28	225.00	5°40'28"	22.27	S32°21'25"E
C41	79.50	625.00	7°17'16"	79.44	S25°52'33"E
C55	36.27	300.75	6°54'33"	36.24	S71°36'36"E
C56	21.21	350.75	3°27'53"	21.21	S69°53'16"E

CURVE TABLE					
CURVE	LENGTH	RADIUS	DELTA	CHORD	CHORD BEARING
C42	80.05	625.00	7°20'20"	80.00	S18°33'45"E
C43	80.05	625.00	7°20'20"	80.00	S11°13'25"E
C44	80.05	625.00	7°20'20"	80.00	S03°53'05"E
C45	7.59	625.00	0°41'44"	7.59	S00°07'57"W
C46	66.47	575.00	6°37'25"	66.43	S26°15'48"E
C47	47.26	50.00	54°09'28"	45.52	S61°15'49"W
C48	75.04	625.00	6°52'46"	75.00	N88°13'04"W
C49	31.89	575.00	3°10'39"	31.88	S89°55'52"W
C50	80.05	625.00	7°20'20"	80.00	N81°06'31"W
C51	44.47	625.00	4°04'35"	44.46	N75°24'03"W
C52	52.87	499.42	6°03'55"	52.84	N69°25'34"W
C53	54.89	499.42	6°17'51"	54.86	N63°14'41"W
C54	23.15	449.42	2°57'04"	23.15	N71°53'14"W

FINAL PLAN
FOR
CUTTER CREEK PLANTATION
PHASE 1

A PLANNED UNIT DEVELOPMENT
BEING PART OF MILL RUN DEVELOPMENT GROUP, LLC TRACT
DEED BOOK 610 PAGE 718
HOOKERTON TOWNSHIP, GREENE COUNTY
NORTH CAROLINA
MARCH 12, 2007 SCALE: 1"=100'
SCALE IN FEET : 1" = 100'
100 0 100 200

McDAVID ASSOCIATES, INC.
Engineers • Planners • Land Surveyors
3714 North Main Street, Farmville, NC 27828
Telephone: (252) 753-2139

Surveyed by : FEB
Drawn by : SRC

SHEET 3 OF 4

Project No. : 1-04-6050-4150
Map file reference : C-1014 BLUE

Drawing: W:\Dsvc_gen\D84x_eng\D847_LD\2004-6050-3700 MRDG Cutter Creek\dwg\Cutter Creek Final Plan Phase 1 Plot.dwg
Layout: Final Plan Phase 1 Sheet 3.
Plotted: Saturday, March 17, 2007, 9:56:42am