LINE	BEARING	LENGTH
L1	S05°42'47"W	30.00
L2	N84°17'13"W	166.24
L3	S23°44'16"E	159.62
L4	S17°06'06"E	68.07
L5	S54°19'20"W	70.87
L6	S18°14'54"E	81.67
L7	S23°37'29"W	142.24
L8	S13°03'48"W	109.79
L9	S07°17'21"W	60.19
L10	S33°27'57"W	168.32
L11	S86°07'37"E	76.62
L12	S03°57'58"W	88.37
L13	S76°57'47"W	96.00
L14	S74°18'43"W	29.10
L15	S54°51'28"W	105.25
L16	S41°54'22"W	81.90
L17	N84°38'00"W	224.28
L18	S61°05'04"W	81.16
L19	S50°24'42"W	76.94
L20	S59°47'08"W	30.54
L21	N78°50'51"W	429.75
L22	N11°29'32"E	238.17
L23	N26°15'28"E	65.93
L24	N29°50'25"E	69.26
L25	N88°50'44"E	64.71
L26	N33°17'50"E	146.28
L27	N71°26'51"E	75.81
L28	N22°43'36"E	99.13
L29	N29°53'51"E	62.99
L30	N29°03'41"E	98.70
L31	N38°26'08"W	63.29
L32	N21°12'07"E	90.62
L33	N06°16'43"E	64.96
L34	N42°18'00"E	80.71
L35	N07°44'42"E	38.40
L36	N28°49'08"E	57.63
L37	N50°43'46"E	105.19
L38	N66°34'41"E	29.83
L39	S77°51'22"E	86.13
L40	N48°08'04"E	35.29
L41	S74°38'25"E	46.41
L42	N54°52'05"E	158.65
L43	N16°18'39"W	30.53
L44	N66°34'59"E	28.79
L45	N20°37'21"E	19.10
L46	S61°51'15"E	71.42
L47	N78°24'42"E	53.90
L48	S14°33'24"W	26.65
L49	S38°27'18"E	94.40
L50	S84°10'57"E	49.07
L51	S43°07'07"E	35.97
L52	S24°59'18"E	107.71
L53	N84°17'13"W	200.77
L54	S05°42'47"W	30.00
L55	S24°59'18"E	26.26
L56	S23°44'16"E	42.97
L57	S84°17'13"E	50.00
L58	S11°33'01"W	69.53
L59	S51°45'00"W	229.14
L60	S07°45'00"W	92.93
L61	S55°45'00"W	227.75
L62	N84°17'13"W	99.44
L63	N84°17'13"W	133.97
L64	S34°15'00"E	185.93
L65	S34°15'00"E	186.10
L66	S55°45'00"W	146.24
L67	S07°45'00"W	92.93
L68	S65°30'00"E	117.82
L69	S65°30'00"E	117.73
L70	S51°45'00"W	82.69
L71	S38°15'00"E	99.10
L72	S38°15'00"E	99.10
L73	S51°45'00"W	56.45
L74	S11°33'01"W	69.11

CURVE TABLE

CURVE	CHORD BRG	CHORD	DELTA	RADIUS	ARC	TANGENT
C1	S76°50'14"W	155.29	37°45'06"	240.00	158.13	82.06
C2	S11°51'21"W	28.82	92°12'42"	20.00	32.19	20.79
C3	S58°20'41"E	20.41	46°11'23"	25.00	21.03	11.18
C4	N10°09'19"W	20.41	46°11'23"	25.00	21.03	11.18
C5	N79°15'00"W	28.28	90°00'00"	20.00	31.42	20.00
C6	S31°45'00"W	162.69	48°00'00"	200.00	167.55	89.05
C7	N12°54'30"E	69.23	10°18'59"	385.00	69.32	34.75
C8	S23°43'00"E	26.65	83°33'59"	20.00	29.17	17.87
C9	S50°15'56"E	136.64	30°28'08"	260.00	138.26	70.81
C10	S58°59'14"E	20.30	47°54'43"	25.00	20.91	11.11
C11	N55°14'44"E	66.67	276°22'39"	50.00	241.18	44.72
C12	N10°52'24"W	20.58	48°36'54"	25.00	21.21	11.29
C13	N50°20'25"W	109.83	30°19'09"	210.00	111.12	56.90
C14	S72°39'45"W	26.88	83°40'29"	20.00	29.21	17.91
C15	N41°17'15"E	139.82	20°55'29"	385.00	140.60	71.09
C16	S06°45'00"W	28.28	90°00'00"	20.00	31.42	20.00
C17	S62°20'41"E	20.41	46°11'23"	25.00	21.03	11.18
C18	N51°45'00"E	66.67	276°22'46"	50.00	241.19	44.72
C19	N14°09'19"W	20.41	46°11'23"	25.00	21.03	11.18
C20	N83°15'00"W	28.28	90°00'00"	20.00	31.42	20.00
C21	S31°39'01"W	216.50	40°11'59"	315.00	221.01	115.27
C22	S31°39'01"W	257.74	40°11'59"	375.00	263.11	137.23
C23	N29°45'00"E	243.49	44°00'00"	325.00	249.58	131.31
C24	S31°45'00"W	211.50	48°00'00"	260.00	217.82	115.76
C25	S75°43'54"W	205.03	39°57'47"	300.00	209.25	109.08
C26	N55°45'00"E	66.67	276°22'46"	50.00	241.19	44.72
C29	N70°12'46"W	21.18	24°27'13"	50.00	21.34	10.83

CURVE TABLE

CURVE	CHORD BRG	CHORD	DELTA	RADIUS	ARC	TANGENT
C30	N11°02'21"W	73.07	93°53'37"	50.00	81.94	53.52
C31	N62°39'04"E	45.00	53°29'15"	50.00	46.68	25.20
C32	S67°01'52"E	39.99	47°08'53"	50.00	41.14	21.82
C33	S14°48'31"E	48.02	57°23'48"	50.00	50.09	27.37
C34	S55°12'41"W	3.76	1°04'37"	200.00	3.76	1.88
C35	S32°01'17"W	154.05	45°18'12"	200.00	158.14	83.46
C36	S08°33'35"W	5.65	1°37'11"	200.00	5.65	2.83
C37	N61°45'29"W	33.94	7°29'02"	260.00	33.96	17.00
C38	N49°43'24"W	75.00	16°35'08"	260.00	75.26	37.90
C39	N38°13'51"W	29.02	6°23'58"	260.00	29.04	14.54
C40	N57°57'57"W	42.23	49°57'17"	50.00	43.59	23.29
C41	N05°25'04"W	46.28	55°08'29"	50.00	48.12	26.11
C42	N74°32'05"E	79.21	104°45'48"	50.00	91.42	64.88
C44	S19°49'29"E	54.84	66°31'05"	50.00	58.05	32.79
C45	N45°41'33"W	76.62	21°01'24"	210.00	77.05	38.97
C46	N60°51'07"W	34.03	9°17'45"	210.00	34.07	17.07
C47	N35°08'48"E	58.02	8°38'34"	385.00	58.08	29.09
C48	N49°36'32"E	82.37	12°16'55"	385.00	82.53	41.42
C49	N59°28'31"W	45.34	53°55'44"	50.00	47.06	25.44
C50	N07°21'43"E	64.11	79°44'45"	50.00	69.59	41.77
C51	S86°34'15"E	72.17	92°23'18"	50.00	80.62	52.13
C52	S15°13'07"E	42.51	50°18'59"	50.00	43.91	23.48
C54	S39°03'19"W	138.45	25°23'22"	315.00	139.59	70.96
C55	S18°57'20"W	81.20	14°48'37"	315.00	81.42	40.94
C57	S18°45'02"W	94.00	14°24'02"	375.00	94.25	47.38
C58	S32°04'27"W	80.00	12°14'47"	375.00	80.15	40.23
C59	S44°56'25"W	88.50	13°33'09"	375.00	88.70	44.56
C61	N45°07'55"E	74.91	13°14'10"	325.00	75.08	37.71
C62	N27°52'31"E	120.00	21°16'39"	325.00	120.69	61.05
C63	N12°29'36"E	53.75	9°29'11"	325.00	53.81	26.97
C64	S18°04'38"W	93.22	20°39'17"	260.00	93.73	47.38
C65	S38°21'01"W	89.81	19°53'29"	260.00	90.26	45.59
C67	S52°01'23"W	33.80	7°27'14"	260.00	33.82	16.94
C68	S58°42'52"W	31.03	5°55'45"	300.00	31.04	15.54
C69	S78°41'46"W	175.59	34°02'02"	300.00	178.20	91.82

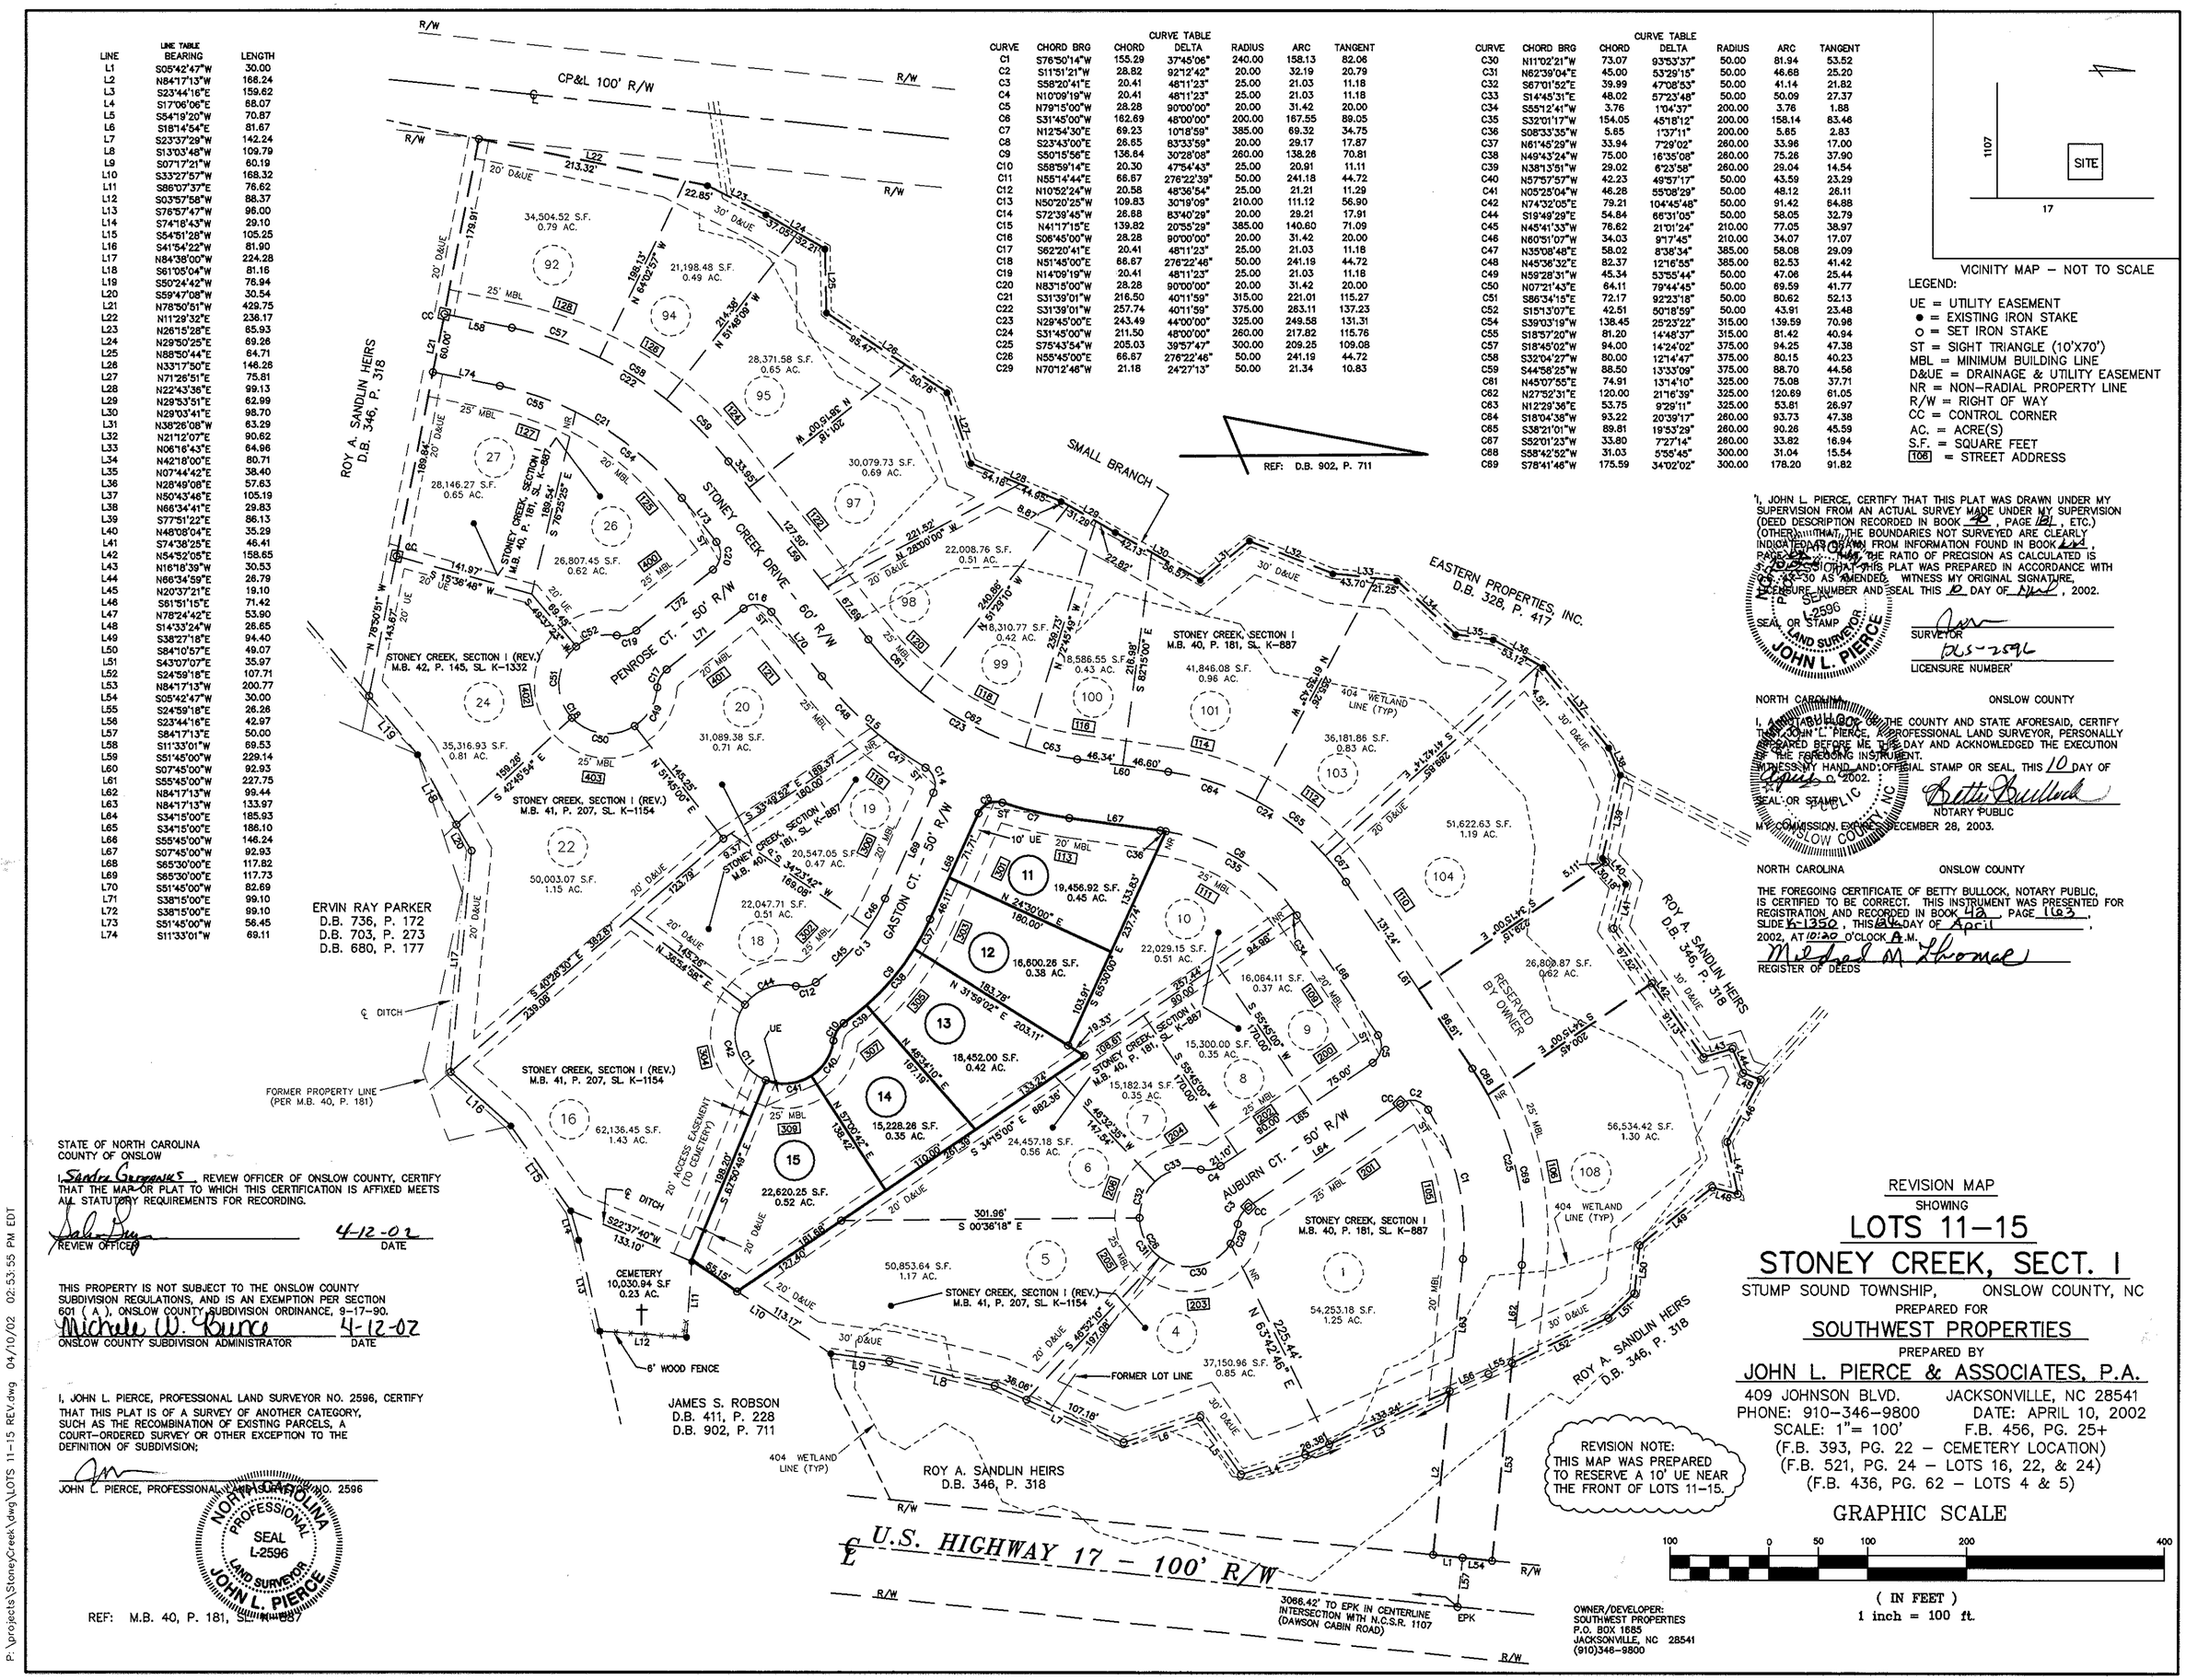

VICINITY MAP – NOT TO SCALE

LEGEND:

UE = UTILITY EASEMENT
● = EXISTING IRON STAKE
○ = SET IRON STAKE
ST = SIGHT TRIANGLE (10'X70')
MBL = MINIMUM BUILDING LINE
D&UE = DRAINAGE & UTILITY EASEMENT
NR = NON-RADIAL PROPERTY LINE
R/W = RIGHT OF WAY
CC = CONTROL CORNER
AC. = ACRE(S)
S.F. = SQUARE FEET
108 = STREET ADDRESS

I, JOHN L. PIERCE, CERTIFY THAT THIS PLAT WAS DRAWN UNDER MY SUPERVISION FROM AN ACTUAL SURVEY MADE UNDER MY SUPERVISION (DEED DESCRIPTION RECORDED IN BOOK 42, PAGE 181, ETC.) (OTHER), THAT THE BOUNDARIES NOT SURVEYED ARE CLEARLY INDICATED AS DRAWN FROM INFORMATION FOUND IN BOOK 42, PAGE 163, THAT THE RATIO OF PRECISION AS CALCULATED IS 1:15,000+, THAT THIS PLAT WAS PREPARED IN ACCORDANCE WITH G.S. 47-30 AS AMENDED. WITNESS MY ORIGINAL SIGNATURE, LICENSURE NUMBER AND SEAL THIS 10 DAY OF April, 2002.

SEAL OR STAMP — NORTH CAROLINA PROFESSIONAL SEAL L-2596 LAND SURVEYOR JOHN L. PIERCE

SURVEYOR

L-2596

LICENSURE NUMBER

NORTH CAROLINA ONSLOW COUNTY

I, BETTY BULLOCK, OF THE COUNTY AND STATE AFORESAID, CERTIFY THAT JOHN L. PIERCE, A PROFESSIONAL LAND SURVEYOR, PERSONALLY APPEARED BEFORE ME THIS DAY AND ACKNOWLEDGED THE EXECUTION OF THE FOREGOING INSTRUMENT. WITNESS MY HAND AND OFFICIAL STAMP OR SEAL, THIS 10 DAY OF April, 2002.

SEAL OR STAMP — NOTARY PUBLIC ONSLOW COUNTY NC

NOTARY PUBLIC

MY COMMISSION EXPIRES DECEMBER 28, 2003.

NORTH CAROLINA ONSLOW COUNTY

THE FOREGOING CERTIFICATE OF BETTY BULLOCK, NOTARY PUBLIC, IS CERTIFIED TO BE CORRECT. THIS INSTRUMENT WAS PRESENTED FOR REGISTRATION AND RECORDED IN BOOK 42, PAGE 163, SLIDE K-1350, THIS 24 DAY OF April, 2002, AT 10:20 O'CLOCK A.M.

Michael M. Thomas

REGISTER OF DEEDS

STATE OF NORTH CAROLINA
COUNTY OF ONSLOW

I, Sandra Gardner, REVIEW OFFICER OF ONSLOW COUNTY, CERTIFY THAT THE MAP OR PLAT TO WHICH THIS CERTIFICATION IS AFFIXED MEETS ALL STATUTORY REQUIREMENTS FOR RECORDING.

REVIEW OFFICER — DATE 4-12-02

THIS PROPERTY IS NOT SUBJECT TO THE ONSLOW COUNTY SUBDIVISION REGULATIONS, AND IS AN EXEMPTION PER SECTION 601 (A), ONSLOW COUNTY SUBDIVISION ORDINANCE, 9-17-90.

ONSLOW COUNTY SUBDIVISION ADMINISTRATOR — DATE 4-12-02

I, JOHN L. PIERCE, PROFESSIONAL LAND SURVEYOR NO. 2596, CERTIFY THAT THIS PLAT IS OF A SURVEY OF ANOTHER CATEGORY, SUCH AS THE RECOMBINATION OF EXISTING PARCELS, A COURT-ORDERED SURVEY OR OTHER EXCEPTION TO THE DEFINITION OF SUBDIVISION;

JOHN L. PIERCE, PROFESSIONAL LAND SURVEYOR NO. 2596

NORTH CAROLINA PROFESSIONAL SEAL L-2596 LAND SURVEYOR JOHN L. PIERCE

REF: M.B. 40, P. 181, SL. K-887

REVISION NOTE:
THIS MAP WAS PREPARED TO RESERVE A 10' UE NEAR THE FRONT OF LOTS 11-15.

REVISION MAP
SHOWING

LOTS 11–15
STONEY CREEK, SECT. I

STUMP SOUND TOWNSHIP, ONSLOW COUNTY, NC
PREPARED FOR
SOUTHWEST PROPERTIES
PREPARED BY
JOHN L. PIERCE & ASSOCIATES, P.A.
409 JOHNSON BLVD. JACKSONVILLE, NC 28541
PHONE: 910-346-9800 DATE: APRIL 10, 2002
SCALE: 1"= 100' F.B. 456, PG. 25+
(F.B. 393, PG. 22 – CEMETERY LOCATION)
(F.B. 521, PG. 24 – LOTS 16, 22, & 24)
(F.B. 436, PG. 62 – LOTS 4 & 5)

GRAPHIC SCALE
100 0 50 100 200 400
(IN FEET)
1 inch = 100 ft.

OWNER/DEVELOPER:
SOUTHWEST PROPERTIES
P.O. BOX 1685
JACKSONVILLE, NC 28541
(910)346-9800

P:\projects\StoneyCreek\dwg\LOTS 11-15 REV.dwg 04/10/02 02:53:55 PM EDT