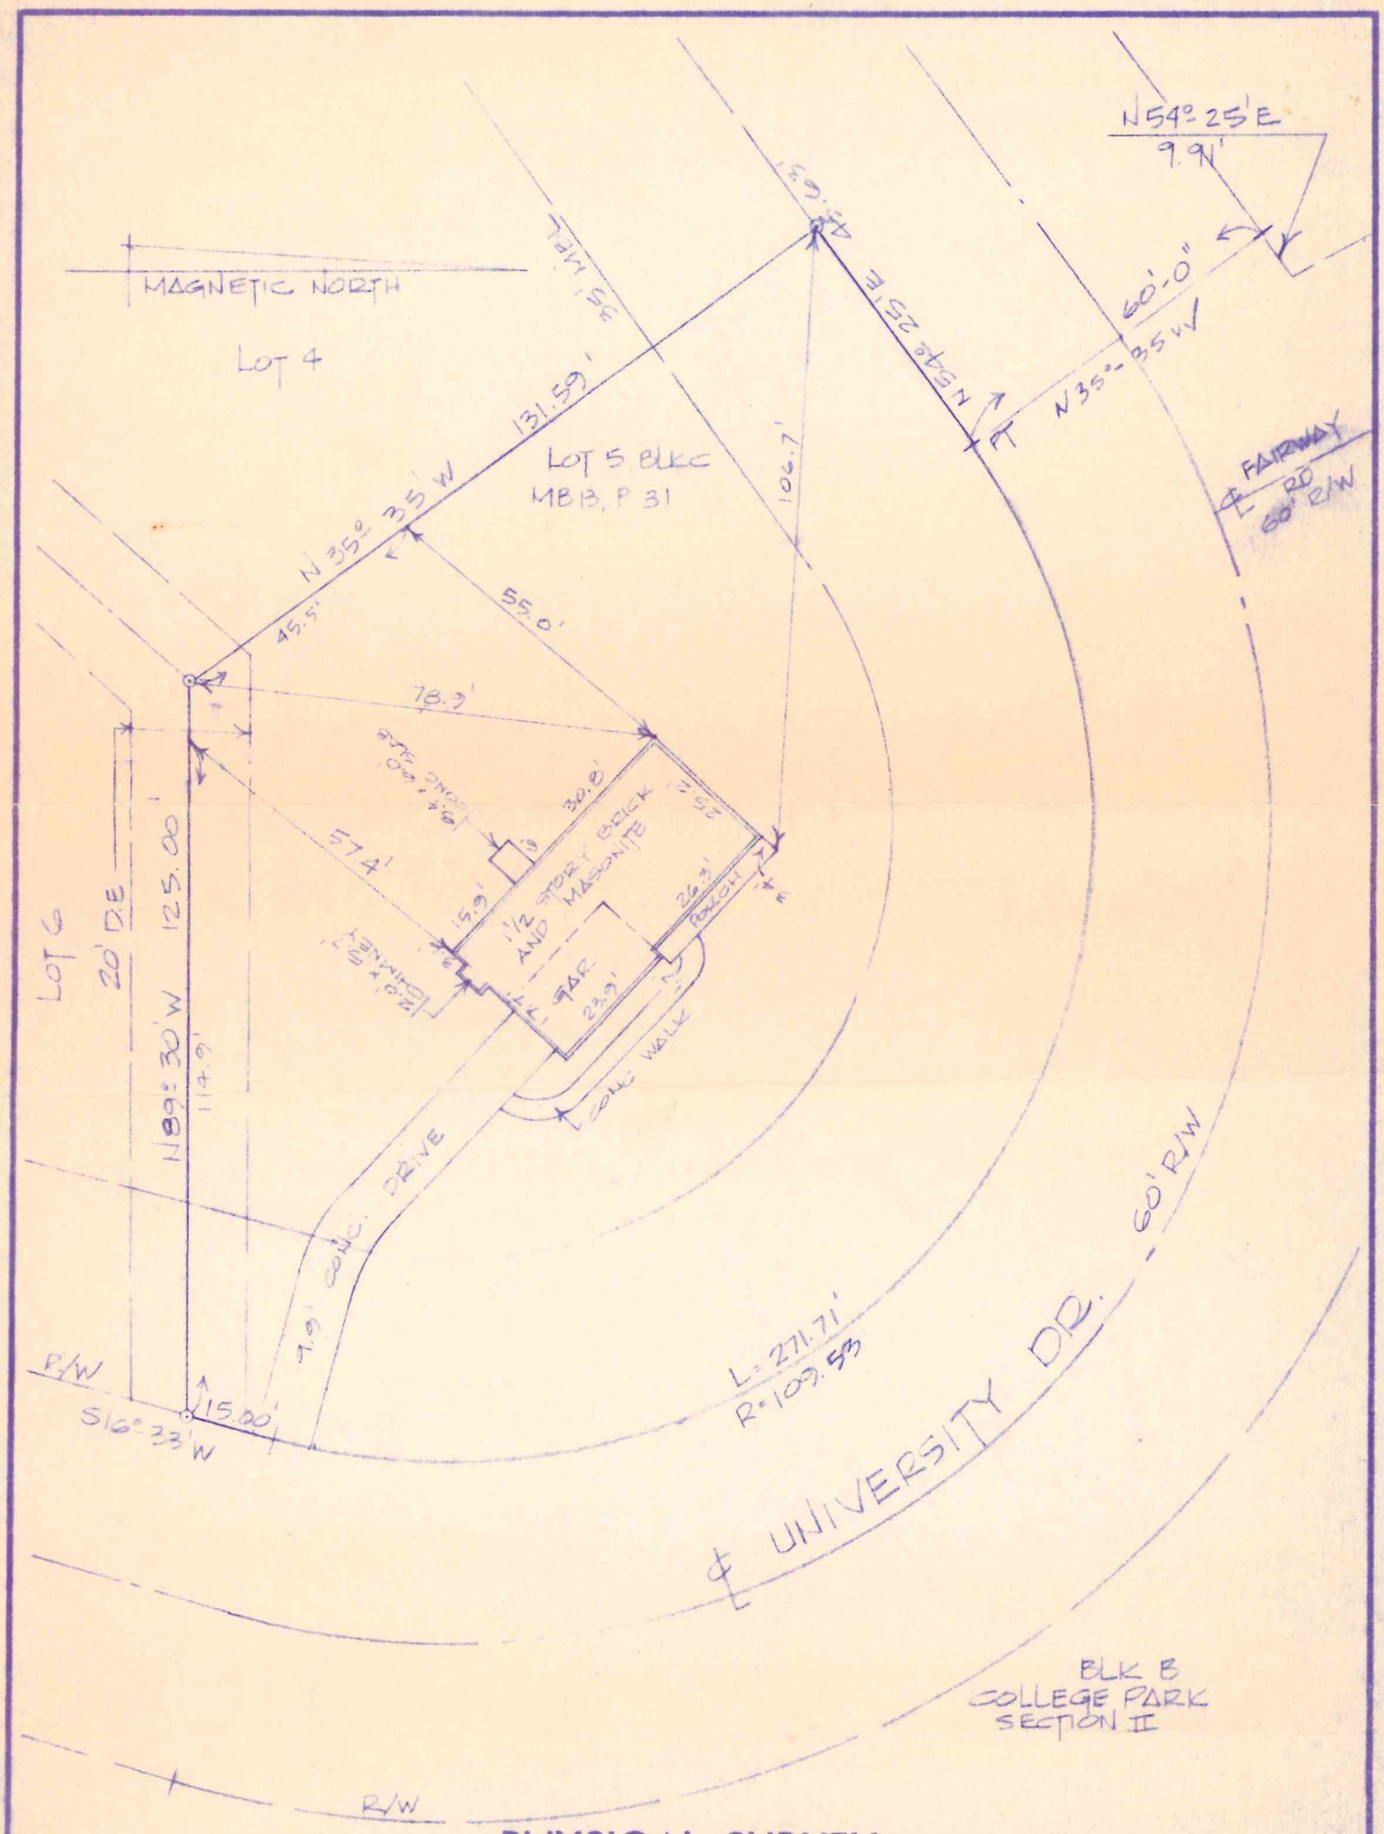

PHYSICAL SURVEY 508 UNIVERSITY DRIVE

This is to certify that this map is a true representation of the property hereon as compiled by actual survey of the premises and that there are no encroachments according to the best of my knowledge except as shown.

NORTH CAROLINA REGISTERED SEAL L-2596 LAND SURVEYOR JOHN L. PIERCE

JOHN L. PIERCE, R.L.S. L-2596

LOT NO. 5 BLOCK C

SUBDIVISION COLLEGE PARK, SECT. II

JACKSONVILLE TOWNSHIP ONSLOW COUNTY, N. C.

PROPERTY OF: ARTHUR L. THORNE AND WIFE, SHIRLEY D

BARDEN LANIER, R. L. S.—JACKSONVILLE, N. C.

DATE: DEC. 9, 1982 SCALE: 1" = 30'

FB. 152 P. 71 FILE NO. Dp 4564

Southern Photo Print & Supply Co.,

82442