MAP BOOK 18 PAGE 41

NEW HANOVER COUNTY — NORTH CAROLINA

I JACK G. STOCKS, CERTIFY THAT THIS PLAT WAS DRAWN UNDER MY SUPERVISION FROM AN ACTUAL SURVEY MADE UNDER MY SUPERVISION DEED DESCRIPTION RECORDED IN BOOK — PAGE — THAT THE BOUNDARIES NOT SURVEYED ARE CLEARLY INDICATED AS DRAWN FROM INFORMATION FOUND IN BOOK — PAGE — ; THAT THE RATIO OF PRECISION AS CALCULATED IS 1:10000 ; THAT THIS PLAT WAS PREPARED IN ACCORDANCE WITH G.S. 47-30 AS AMENDED. WITNESS MY ORIGINAL SIGNATURE, REGISTRATION NUMBER AND SEAL THIS 27TH DAY OF JULY, AD, 1992.

NORTH CAROLINA REGISTERED L-856 LAND SURVEYOR JACK G. STOCKS

JACK G. STOCKS
N.C. REGISTRATION Nº L856

NORTH CAROLINA — NEW HANOVER COUNTY

I A NOTARY PUBLIC OF THE COUNTY AND STATE AFORESAID CERTIFY THAT JACK G. STOCKS A REGISTERED LAND SURVEYOR PERSONALLY APPEARED BEFORE ME THIS DAY AND ACKNOWLEDGED THE EXECUTION OF THE FOREGOING INSTRUMENT. WITNESS MY HAND AND OFFICIAL STAMP OR SEAL, THIS 27TH DAY OF July 1992.

EVONNE M. SMITH NOTARY PUBLIC NEW HANOVER COUNTY, N.C.

Evonne M Smith
EVONNE M. SMITH
NOTARY PUBLIC
MY COMMISSION EXPIRES 11-14-96

PENDER COUNTY — NORTH CAROLINA

THE FOREGOING CERTIFICATE OF EVONNE M. SMITH, NOTARY PUBLIC OF NEW HANOVER COUNTY IS CERTIFIED TO BE CORRECT. FILED FOR REGISTRATION ON 23 DAY OF November 1992 AT 9:25 AM/PM AND DULY RECORDED IN MAP BOOK 27 AT PAGE 146

Joyce B. Swicegood
JOYCE B. SWICEGOOD
REGISTER OF DEEDS
BY _____

CERTIFICATE OF OWNERSHIP, DEDICATION AND JURISDICTION

I (WE) HEREBY CERTIFY THAT I (WE) ARE THE OWNER(S) OF THE PROPERTY SHOWN AND DESCRIBED HEREON AND THAT I (WE) HEREBY ADOPT THIS PLAN OF SUBDIVISION WITH MY (OUR) FREE CONSENT, ESTABLISH THE MINIMUM BUILDING LINES AND DEDICATION OF ALL STREETS, ALLEYS, WALKS, PARKS, CONSERVATION SPACE AND OTHER AREAS TO PUBLIC OR PRIVATE USE AS NOTED. ALL ROADS AND DRAINAGE EASEMENTS ARE DEDICATED FOR PUBLIC UTILITY PURPOSES. FURTHER, I (WE) CERTIFY THE LAND AS SHOWN HEREON IS LOCATED WITHIN THE SUBDIVISION JURISDICTION OF PENDER COUNTY

7-27-92
DATE

Jack G. Stocks
OWNER(S)

THIS PLAT IS OF A SURVEY THAT CREATES A SUBDIVISION OF LAND WITHIN THE AREA OF A COUNTY OR MUNICIPALITY THAT HAS AN ORDINANCE THAT REGULATES PARCELS OF LAND

Jack G. Stocks
JACK G. STOCKS

DEPARTMENT OF TRANSPORTATION
DIVISION OF HIGHWAYS

PROPOSED SUBDIVISION ROAD
CONSTRUCTION STANDARDS CERTIFICATION

APPROVED DR Hoffman
DISTRICT ENGINEER

DATE 8-12-92

APPROVED
DATE 8-14-92
ZONING ENFORCEMENT

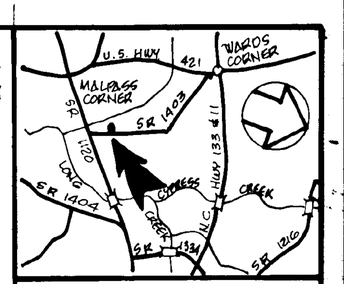

LOCATION MAP
NOT TO SCALE

AREA IN TRACTS

TRACT Nº	SQ. FT.	ACRES
1	24,000	0.551
2	22,000	0.505
3	22,000	0.505
4	23,450	0.538
5	26,310	0.604
6	30,030	0.689
7	33,290	0.764
8	22,870	0.525
9	24,000	0.551
10	24,000	0.551
11	24,000	0.551

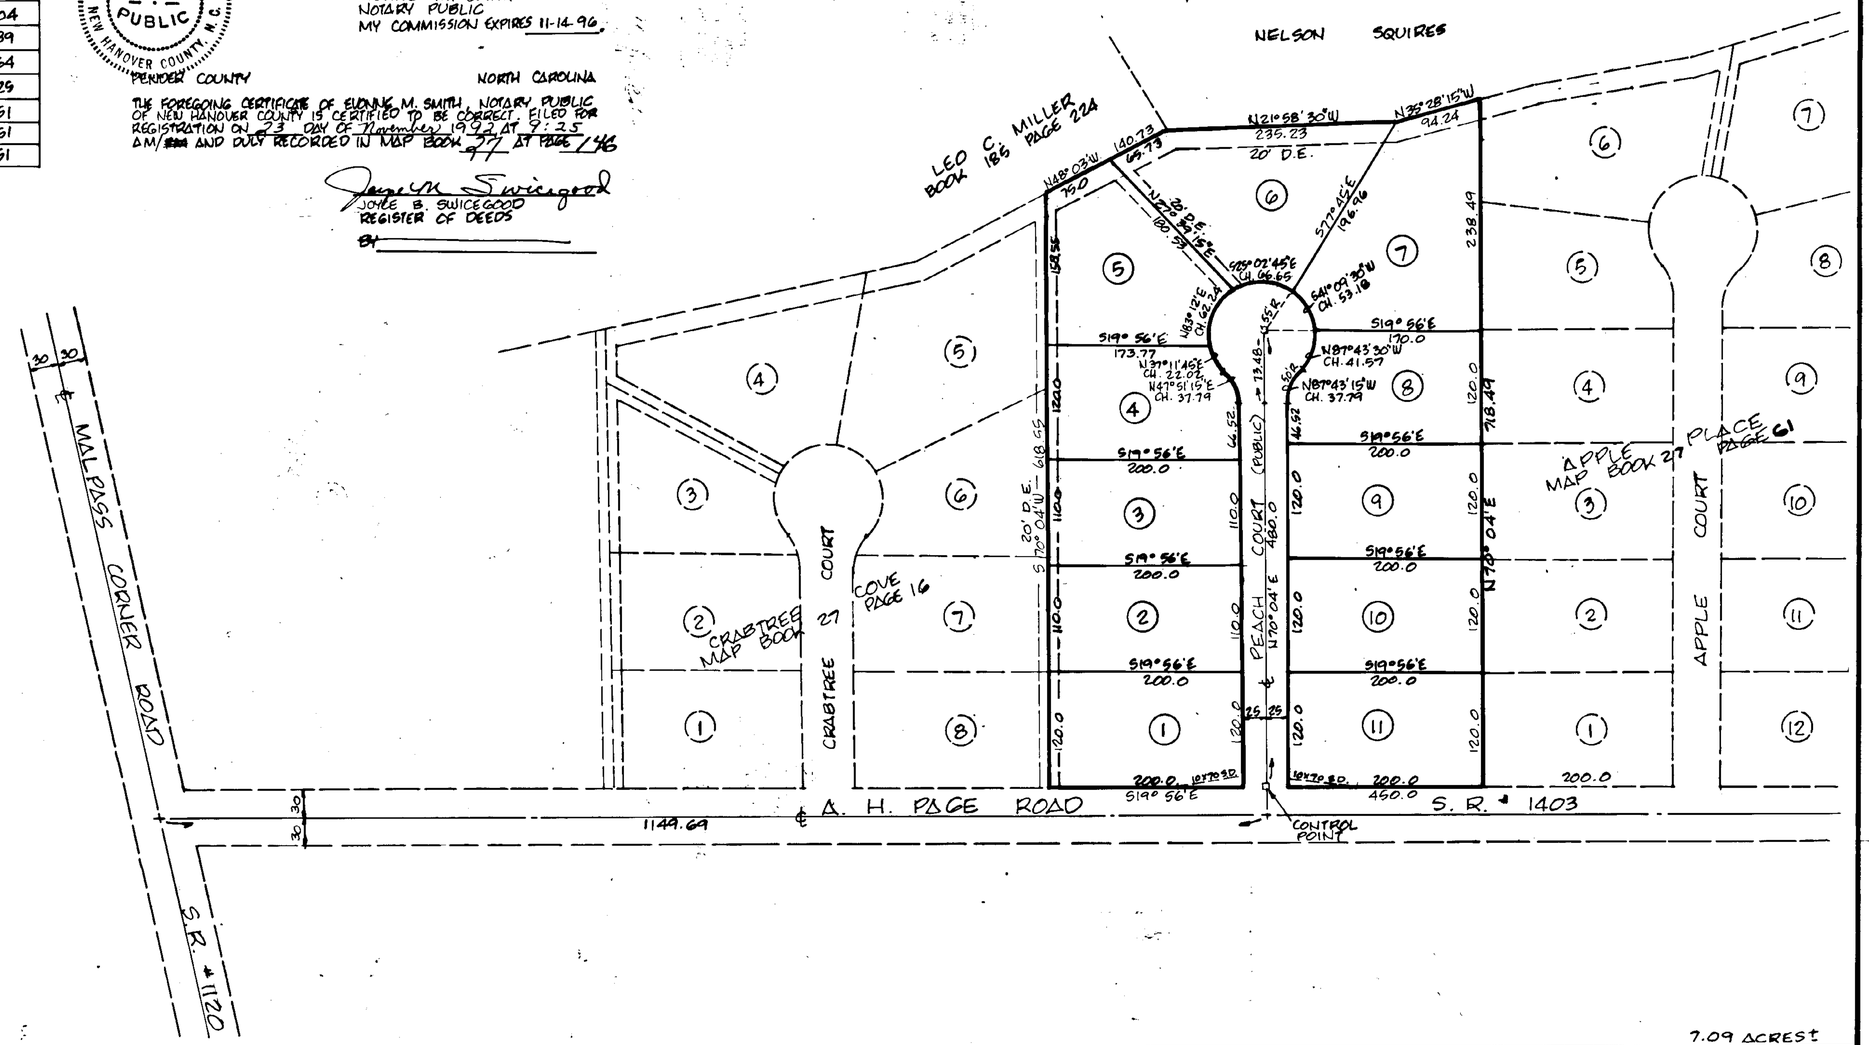
NELSON
SQUIRES
LEO C. MILLER BOOK 186 PAGE 224
N21°58'30"W 235.23
N35°28'15"W 94.24
20' D.E.
S72°45'E 196.96
238.49
S19°56'E 173.77
S19°56'E 170.0
N87°43'30"W CH. 41.57
N87°43'15"W CH. 37.79
S19°56'E 200.0
S19°56'E 200.0
S19°56'E 200.0