I HEREBY STATE TO THE BEST OF MY KNOWLEDGE, INFORMATION AND BELIEF, THE SURVEY SHOWN HEREON WAS MADE IN ACCORDANCE WITH THE REQUIREMENTS OF THE MINIMUM STANDARDS MANUAL FOR THE PRACTICE OF LAND SURVEYING IN SOUTH CAROLINA, AND MEETS OR EXCEEDS THE REQUIREMENTS FOR A CLASS B SURVEY AS SPECIFIED THEREIN, ALSO THERE ARE NO VISIBLE ENCROACHMENTS, PROJECTIONS, OR SETBACKS AFFECTING THE PROPERTY OTHER THAN THOSE SHOWN, ALSO I HAVE CONSULTED THE FEDERAL INSURANCE ADMINISTRATION COMMUNITY PANEL MAP 450229 0007 B, EFFECTIVE DATE 4/1/93 AND FOUND THE SUBJECT PROPERTY TO NOT BE IN THE FLOOD ZONE.

WILLIAM R. TRIPP, R.L.S. – S.C. No. 5120
916 DOUGHERTY ROAD
AIKEN, SOUTH CAROLINA 29803

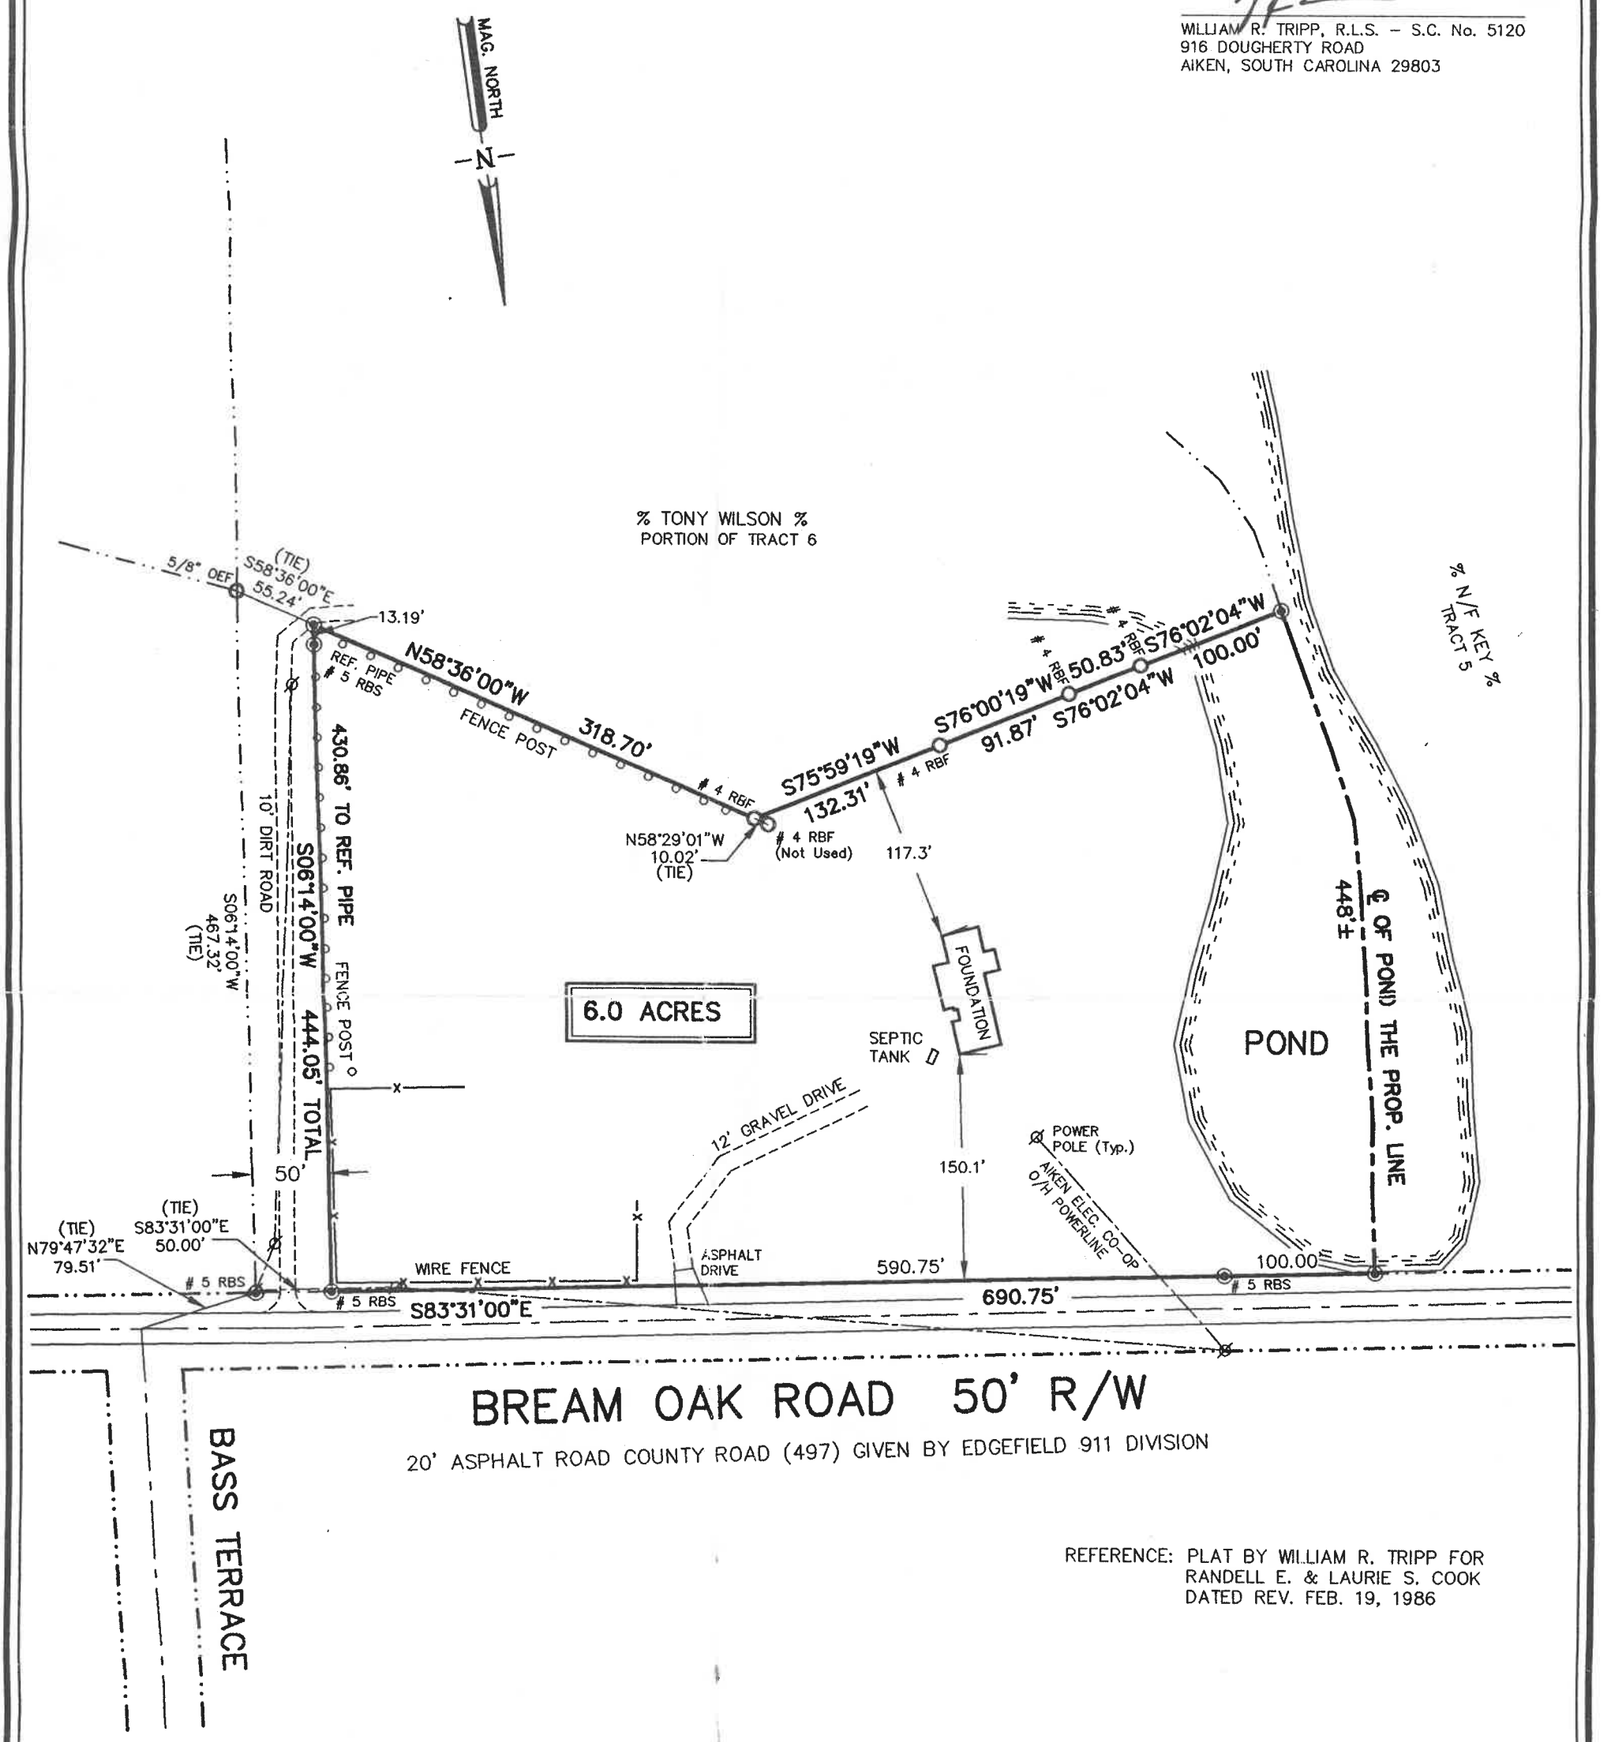

REFERENCE: PLAT BY WILLIAM R. TRIPP FOR
RANDELL E. & LAURIE S. COOK
DATED REV. FEB. 19, 1986

Plat of Foundation Survey of:

6.0 ACRE TRACT BEING PORTION OF TRACT 6
OF BREAM OAK DEVELOPMENT

For:

CHARLES W. & DORIS S. CAMP

CITY OF
SCALE: 1"= 100'

COUNTY: EDGEFIELD
DRAFTSMAN: C.K.H.

STATE OF SOUTH CAROLINA
DATE: 02/27/98

100' 0 100'

PREPARED BY

Tripp Land Surveying, Inc.

REGISTERED LAND SURVEYOR
AIKEN, SOUTH CAROLINA 29803-6515
BUS. (803) 642-5776 FAX. (803) 642-8113

TECHNICAL INFO.

EQUIPMENT USED:
TOPCON GTS-3C
48GX-SMI/DCE
T.P.N.
JOB PROJ. NO.: 98019
PATH: \ACADJOBS\1998
\98019.DWG
FIELD BK. 217/24

JOB NO. 98019.198

LEGEND

◉ #5 RBS	5/8" REINF. BAR SET
○ #5 RBF	5/8" REINF. BAR FOUND
P.P.	POWER POLE
⅊	PROPERTY LINE
⊠ CMF	CONC. MONUMENT FOUND
○ OEF	OPEN END PIPE FOUND
○ CTF	CRIMPED TOP PIPE FOUND
—/—	NOT TO SCALE
— — —	ADJ. PROPERTY LINE
— — —	CENTERLINE
D.B.	DEED BOOK
P.B.	PLAT BOOK
M.B OR VOL.	MISCELLANEOUS BOOK
O/H	OVERHEAD