GANDER LAKE SUBDIVISION
PLAT CABINET P, SLIDE 65-D
LOT NUMBER 215
BUCK SWAMP TOWNSHIP
WAYNE COUNTY, NC
LOT AREA = 28,376 SF

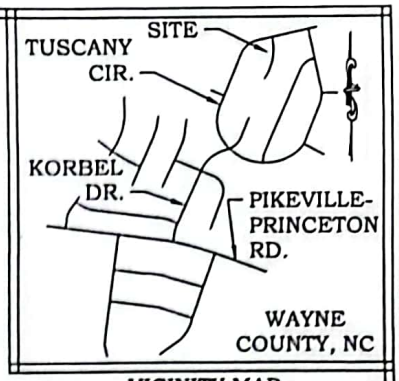

VICINITY MAP
N.T.S.

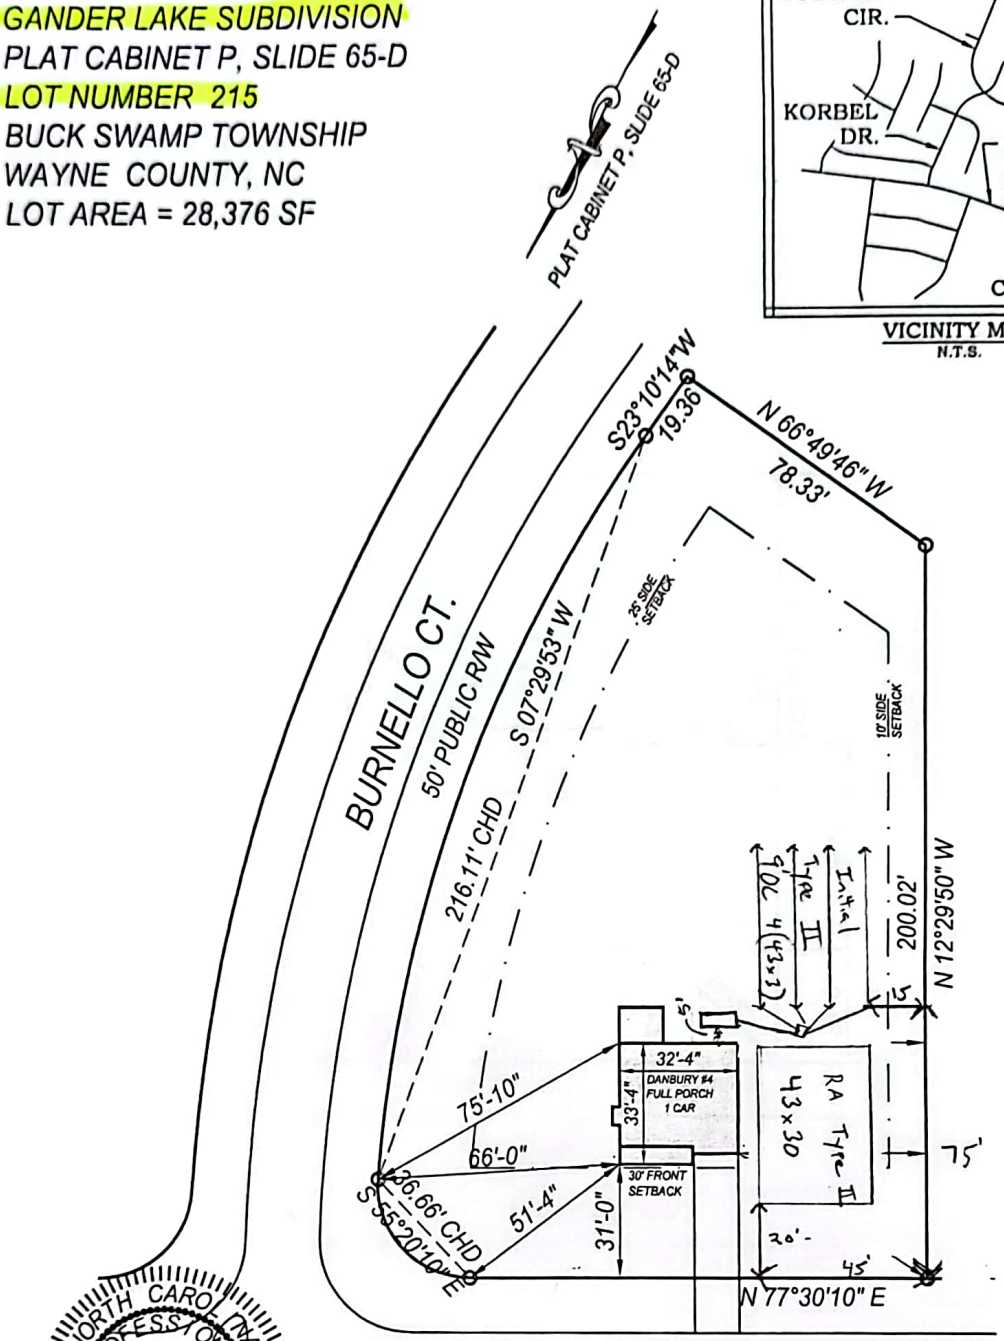

NORTH CAROLINA PROFESSIONAL SEAL 030261 ENGINEERS BRYAN K JONES P.E.

Bryan K Jones, PE

Digitally signed by: Bryan K Jones, PE
DN: CN = Bryan K Jones, PE email = bkjones@nc.rr.com C = US O = BK Jones Consulting Engineers, PA
Date: 2023.06.27 16:09:18 -05'00'

GRAPHIC SCALE: 1"=40'

0 20 40 80
FEET

THIS PRE-CONSTRUCTION, PLAN IS DEVELOPED TO DISPLAY THE LAYOUT OF BUILDINGS, DRIVEWAYS, UTILITIES, ETC. FROM A PREVIOUSLY APPROVED AND RECORDED SUBDIVISION PLAT. REFER TO RECORDED DOCUMENT FOR ADDITIONAL INFORMATION NOT SHOWN ON THIS PLAN.

BRYAN K.
JONES CONSULTING ENGINEERS, P.A.
Post Office Box 10882
Goldsboro, North Carolina 27532 LIC#:C-3065
919-221-5222

Project Name:	GANDER LAKE	
Title:	PRECONSTRUCTION PLAN: LOT 215 *PRELIMINARY PLAT - NOT FOR RECORDATION, CONVEYANCES, OR SALE*	
Client:	BROWN PELICAN CONSTRUCTION	
Drawn By: BKJ	Project Number: 23054	Scale: 1" = 40'
Date: 6/27/2023	Sheet: 1 of 1	

CamScanner