Page 44

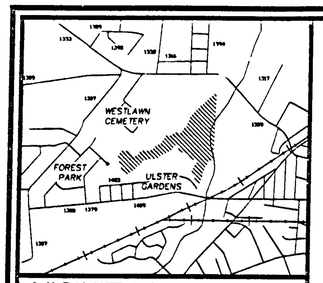

VICINITY MAP n.t.s.

Office of the Register of Deeds
Pasquotank County, North Carolina

Filed for registration on the 17th day of December, 20 03 at 8:19 AM XX and duly recorded in Map Book 33 Page 44.

Dollie J. Summerour
REGISTER OF DEEDS

By: Denise M. Weeks
XXXXXXXX Deputy

STATE OF NORTH CAROLINA
COUNTY OF PASQUOTANK

I Rodney C Bunch REVIEW OFFICER OF PASQUOTANK COUNTY, CERTIFY THAT THE MAP OR PLAT TO WHICH THIS CERTIFICATION IS AFFIXED MEETS ALL STATUTORY REQUIREMENTS FOR RECORDING

DATE 11-25-03

Rodney C Bunch
REVIEW OFFICER

I RONNIE L SPIVEY CERTIFY THAT THIS PLAT WAS DRAWN FROM AN ACTUAL SURVEY MADE UNDER MY SUPERVISION DEED DESCRIPTION RECORDED IN DEED BOOK 488, PAGE 66 , THAT THE LINEAR RATIO OF PRECISION OF THE TRAVERSE FROM WHICH THE BOUNDARY WAS LOCATED IS 1 10 000+ THAT THIS PLAT WAS PREPARED IN ACCORDANCE WITH G S 47-30 AS AMENDED
I FURTHER CERTIFY THAT THIS SURVEY IS AN EXCEPTION TO THE DEFINITION OF SUBDIVISION
WITNESS MY ORIGINAL SIGNATURE REGISTRATION NUMBER AND SEAL THIS 6 DAY OF JUNE , A D 2002

RONNIE L SPIVEY L-2820

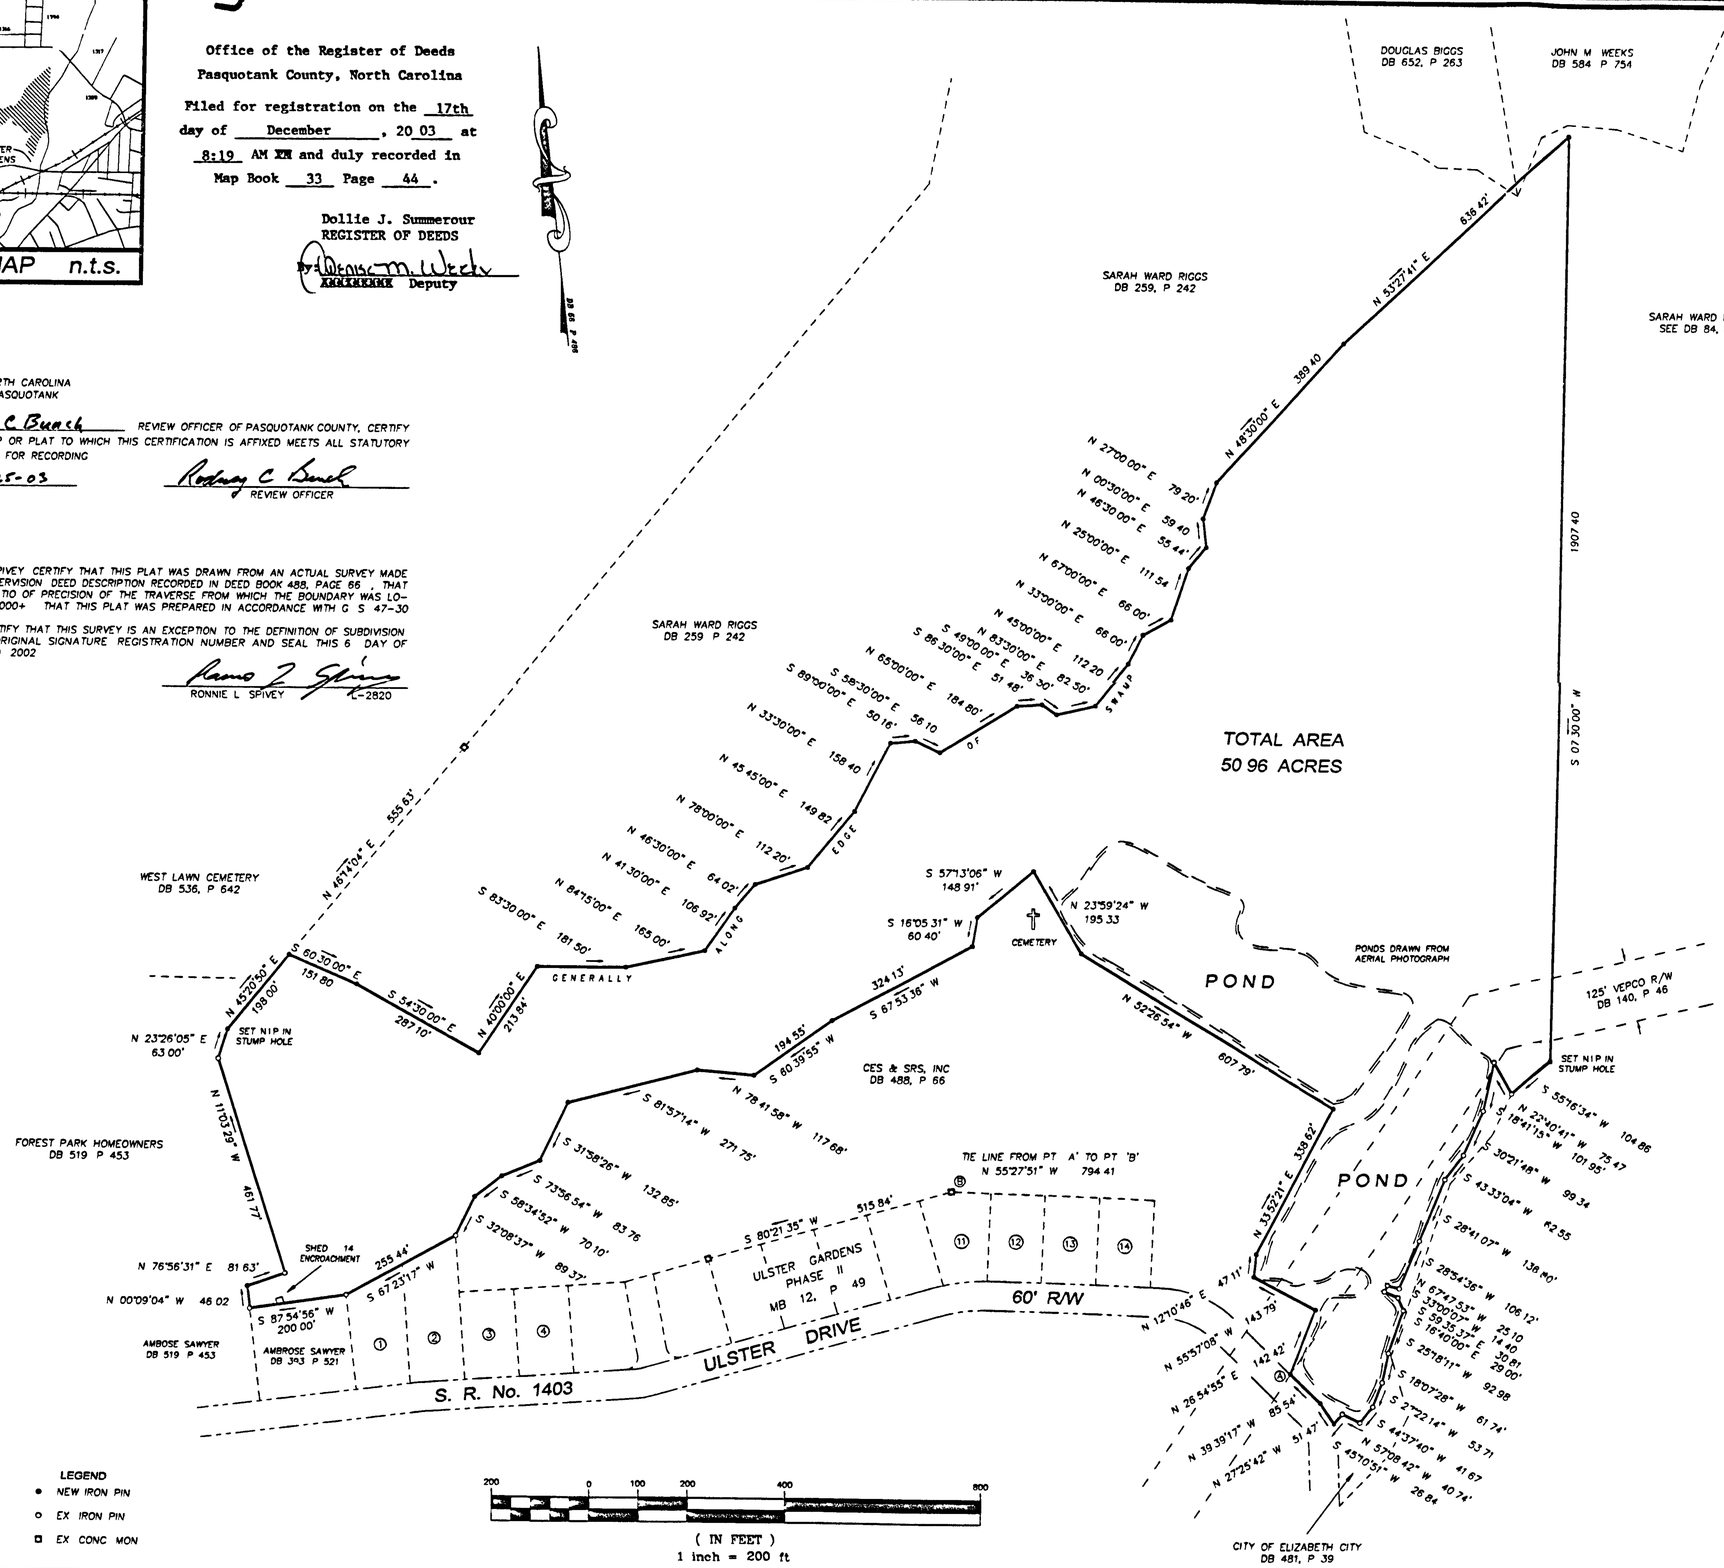

McDOWELL & ASSOCIATES, P.A.
ENGINEERS SURVEYORS
POST OFFICE BOX 391
1715 WEEKSVILLE ROAD
ELIZABETH CITY, NC 27909
PHONE (252)338-4161
FAX (252)335-9585

REVISIONS	DATE

CAD No 3-587	DATE 5/29/02	SCALE 1" = 200'	
PROJ No 503587	FILE No A-100-	SHEET 1 of 1	

NORTH CAROLINA PROFESSIONAL SEAL L-2820 LAND SURVEYOR RONNIE L. SPIVEY

BOUNDARY SURVEY
FOR
CES & SRS, INC.
MOUNT HERMON TOWNSHIP PASQUOTANK COUNTY NORTH CAROLINA