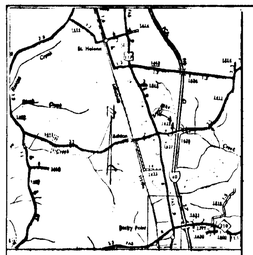

VICINITY MAP

NOT TO SCALE

SURVEY REFERENCE:
D.B. 64, P. 78

NOTE:

- N.C. GRID MONUMENTS FORMING GRID LINE WITHIN 2,000 FEET DESTROYED.

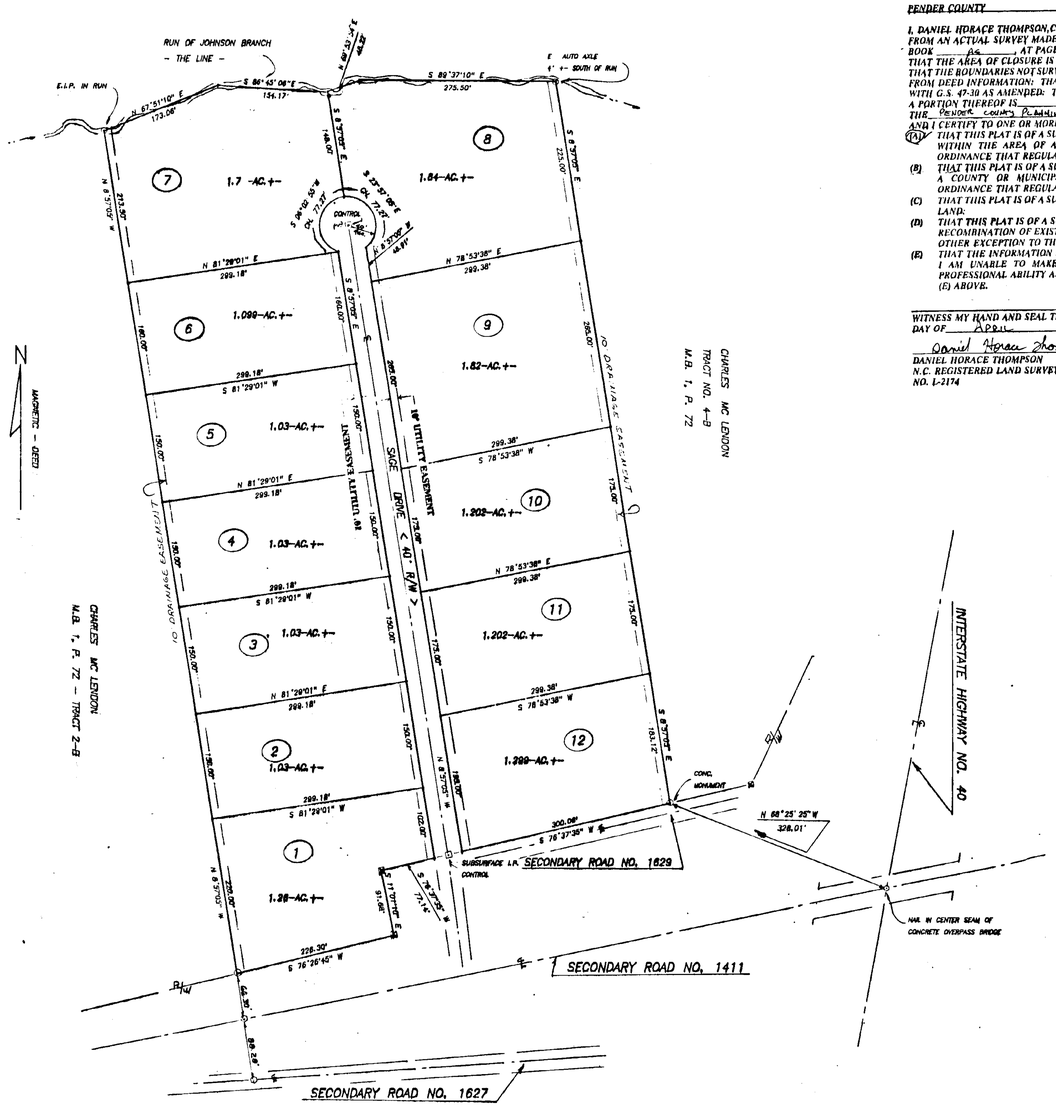

PENDER COUNTY NORTH CAROLINA

I, DANIEL HORACE THOMPSON, CERTIFY THAT THIS MAP WAS DRAWN BY ME FROM AN ACTUAL SURVEY MADE BY ME, DEED DESCRIPTION RECORDED IN BOOK 64 AT PAGE 78 (DEED) THAT THE AREA OF CLOSURE IS 1: 5,000+ THAT THE BOUNDARIES NOT SURVEYED ARE SHOWN AS BROKEN LINES PLOTTED FROM DEED INFORMATION: THAT THIS MAP WAS PREPARED IN ACCORDANCE WITH G.S. 47-30 AS AMENDED: THAT THE SUBDIVISION OR DEVELOPMENT OF A PORTION THEREOF IS ✓ WITHIN THE PENDER COUNTY PLANNING DEPT. JURISDICTION AND I CERTIFY TO ONE OR MORE OF THE FOLLOWING:

(A) ✓ THAT THIS PLAT IS OF A SURVEY THAT CREATES A SUBDIVISION OF LAND WITHIN THE AREA OF A COUNTY OR MUNICIPALITY THAT HAS AN ORDINANCE THAT REGULATES PARCELS OF LAND:

(B) THAT THIS PLAT IS OF A SURVEY THAT IS LOCATED IN SUCH PORTION OF A COUNTY OR MUNICIPALITY THAT IS UNREGULATED AS TO AN ORDINANCE THAT REGULATES PARCELS OF LAND:

(C) THAT THIS PLAT IS OF A SURVEY OF AN EXISTING PARCEL OR PARCELS OF LAND:

(D) THAT THIS PLAT IS OF A SURVEY OF ANOTHER CATEGORY, SUCH AS THE RECOMBINATION OF EXISTING PARCELS, A COURT-ORDERED SURVEY OR OTHER EXCEPTION TO THE DEFINITION OF SUBDIVISION:

(E) THAT THE INFORMATION AVAILABLE TO THIS SURVEYOR IS SUCH THAT I AM UNABLE TO MAKE A DETERMINATION TO THE BEST OF MY PROFESSIONAL ABILITY AS TO PROVISIONS CONTAINED IN (A) THROUGH (E) ABOVE.

WITNESS MY HAND AND SEAL THIS 28TH DAY OF April 1994.

Daniel Horace Thompson
DANIEL HORACE THOMPSON
N.C. REGISTERED LAND SURVEYOR
NO. L-2174

PENDER COUNTY NORTH CAROLINA

I, Dikki L. Wells, NOTARY PUBLIC OF THE COUNTY AND STATE AFORESAID, CERTIFY THAT DANIEL HORACE THOMPSON PERSONALLY APPEARED BEFORE ME THIS DAY AND ACKNOWLEDGED THE EXECUTION OF THE FOREGOING CERTIFICATE. WITNESS MY HAND AND OFFICIAL STAMP OR SEAL THIS 28TH DAY OF April 1994.

Dikki L. Wells
NOTARY PUBLIC

MY COMMISSION EXPIRES: 9-28-96

DIKKI L. WELLS NOTARY PUBLIC PENDER COUNTY, N.C.

PENDER COUNTY NORTH CAROLINA

THE FOREGOING CERTIFICATE OF Dikki L. Wells NOTARY PUBLIC OF PENDER COUNTY IS CERTIFIED TO BE CORRECT. FILED FOR REGISTRATION ON THE 29TH DAY of April 1994 AT 3:02 AM AND DULY RECORDED IN BOOK 64 AT PAGE 130

JOYCE M. SWICEGOOD
REGISTER OF DEEDS
By Brunder Carlisle, Asst.

APPROVED
BY ALNF 130 4-29-94
ZONING ENFORCEMENT

MAP OF

SALEM ACRES SUBDIVISION

OWNED BY
JOHN SEXTON
ROCKY POINT, NORTH CAROLINA 28457
ROCKY POINT TOWNSHIP-PENDER COUNTY
NORTH CAROLINA
APRIL 1994 SCALE 1"=100'

NORTH CAROLINA REGISTERED L-2174 LAND SURVEYOR DANIEL H. THOMPSON

Daniel H. Thompson
THOMPSON SURVEYING CO., P.A.-BURGAW, N.C,
N.C.R.L.S. NO. L-2174
111 E. FREEMONT STEET

LEGEND

- = RIGHT-OF-WAY CONCRETE MONUMENT
- = RIGHT-OF-WAY
- = CENTERLINE
- = CONTROL IRON STAKE
- = NAIL AND CAP

28-130