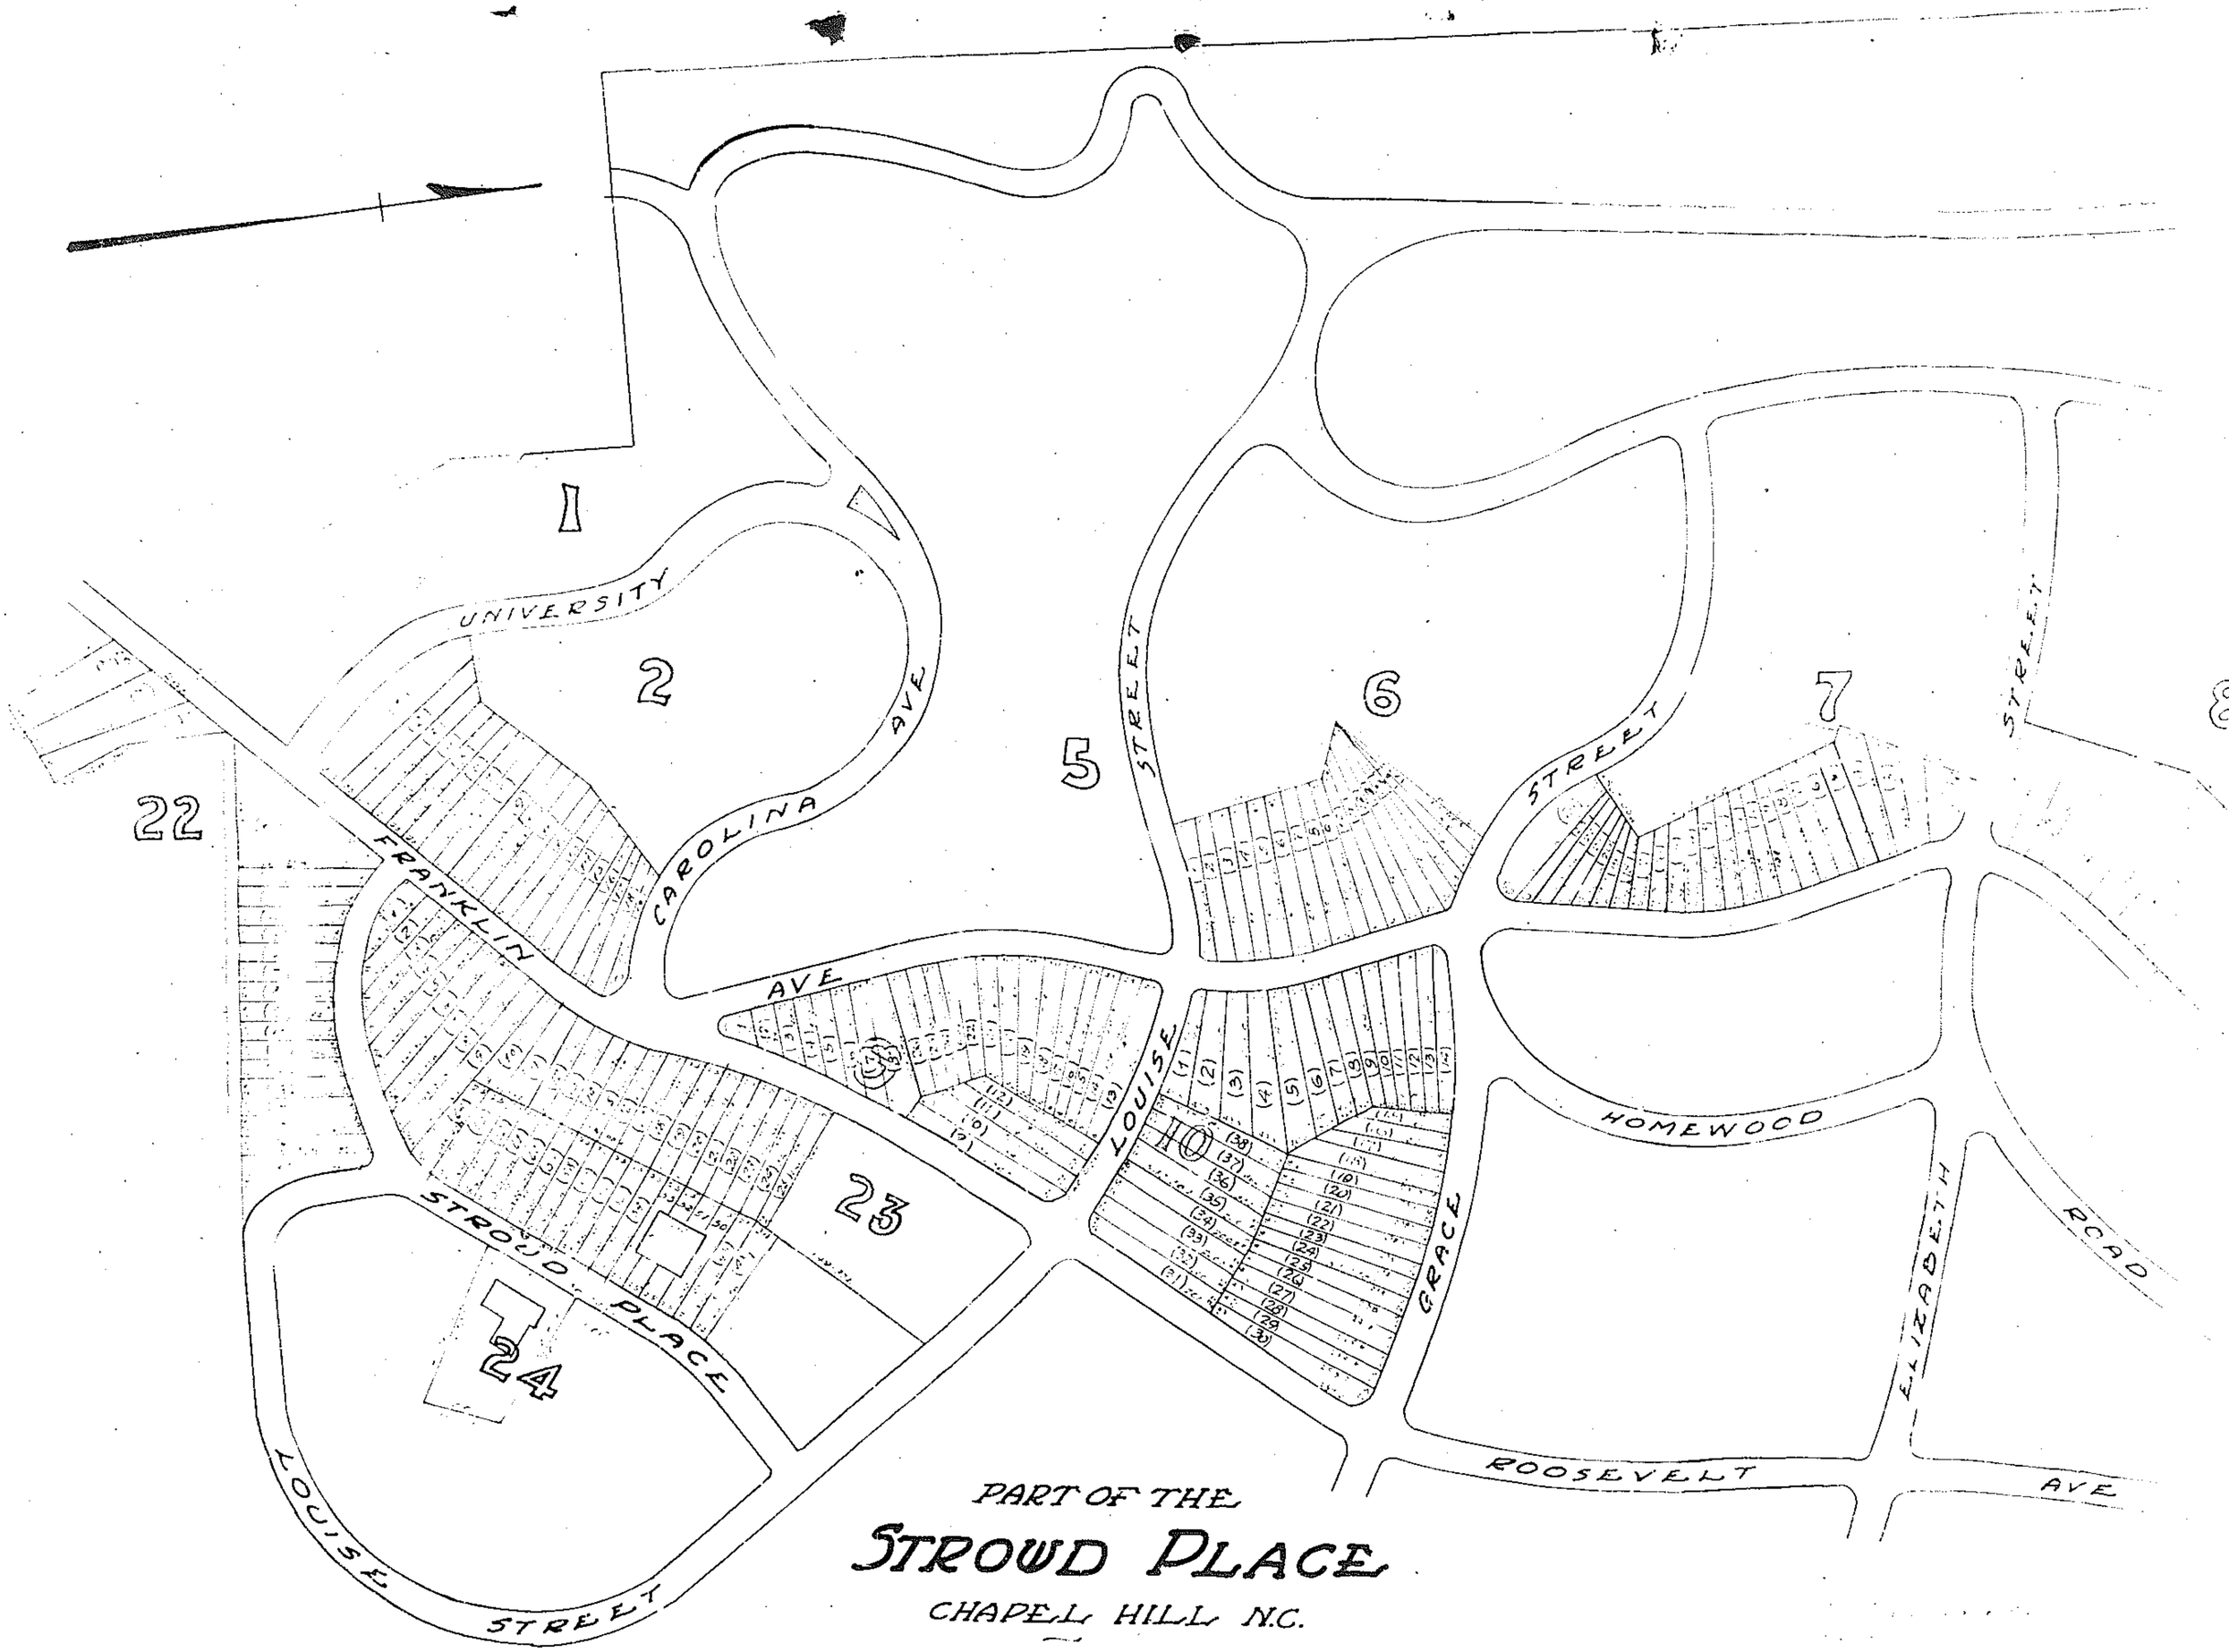

PART OF THE

STROWD PLACE

CHAPEL HILL N.C.

CHAPEL HILL INS. & REALTY CO.
AND THE
DURHAM AUCTION CO.
Selling Agts.

1925043000000130

Bk 1 Pg 27

Book 1

7

8

15

18

STREET

ROAD

PARKWOOD

CREEK

MEADOWBROOK

AVE

CAROLINA

HOMEWOOD

ELIZABETH

ROAD

FRANKLIN

AVE

EVELT

AVE

S.M. Cladle and R.M. Pickard being duly sworn depose and says that the above map is a true and accurate survey made by them and that same is laid in all respects to the best of their knowledge and belief"

S.M. Cladle

R.M. Pickard

Sworn to before this 6th day of April 1925.

My Commission Expires -

19250430000000130

Bk 1 Pg 27

Book 1

27

7

8

15

18

STREET

ROAD

CREEK

PARKWOOD

HOMEWOOD

ELIZABETH

ROAD

FRANKLIN

AVE

MEADOWBROOK

AVE

CAROLINA

AVE

EVELT

AVE

S M Cradle and R M Pickard being duly sworn deposes and says that the above map was made from an actual survey made by them and their assistants and that same is true in all respects to the best of their knowledge and belief

Sworn to before this 2nd day of April 1925

My commission Expires

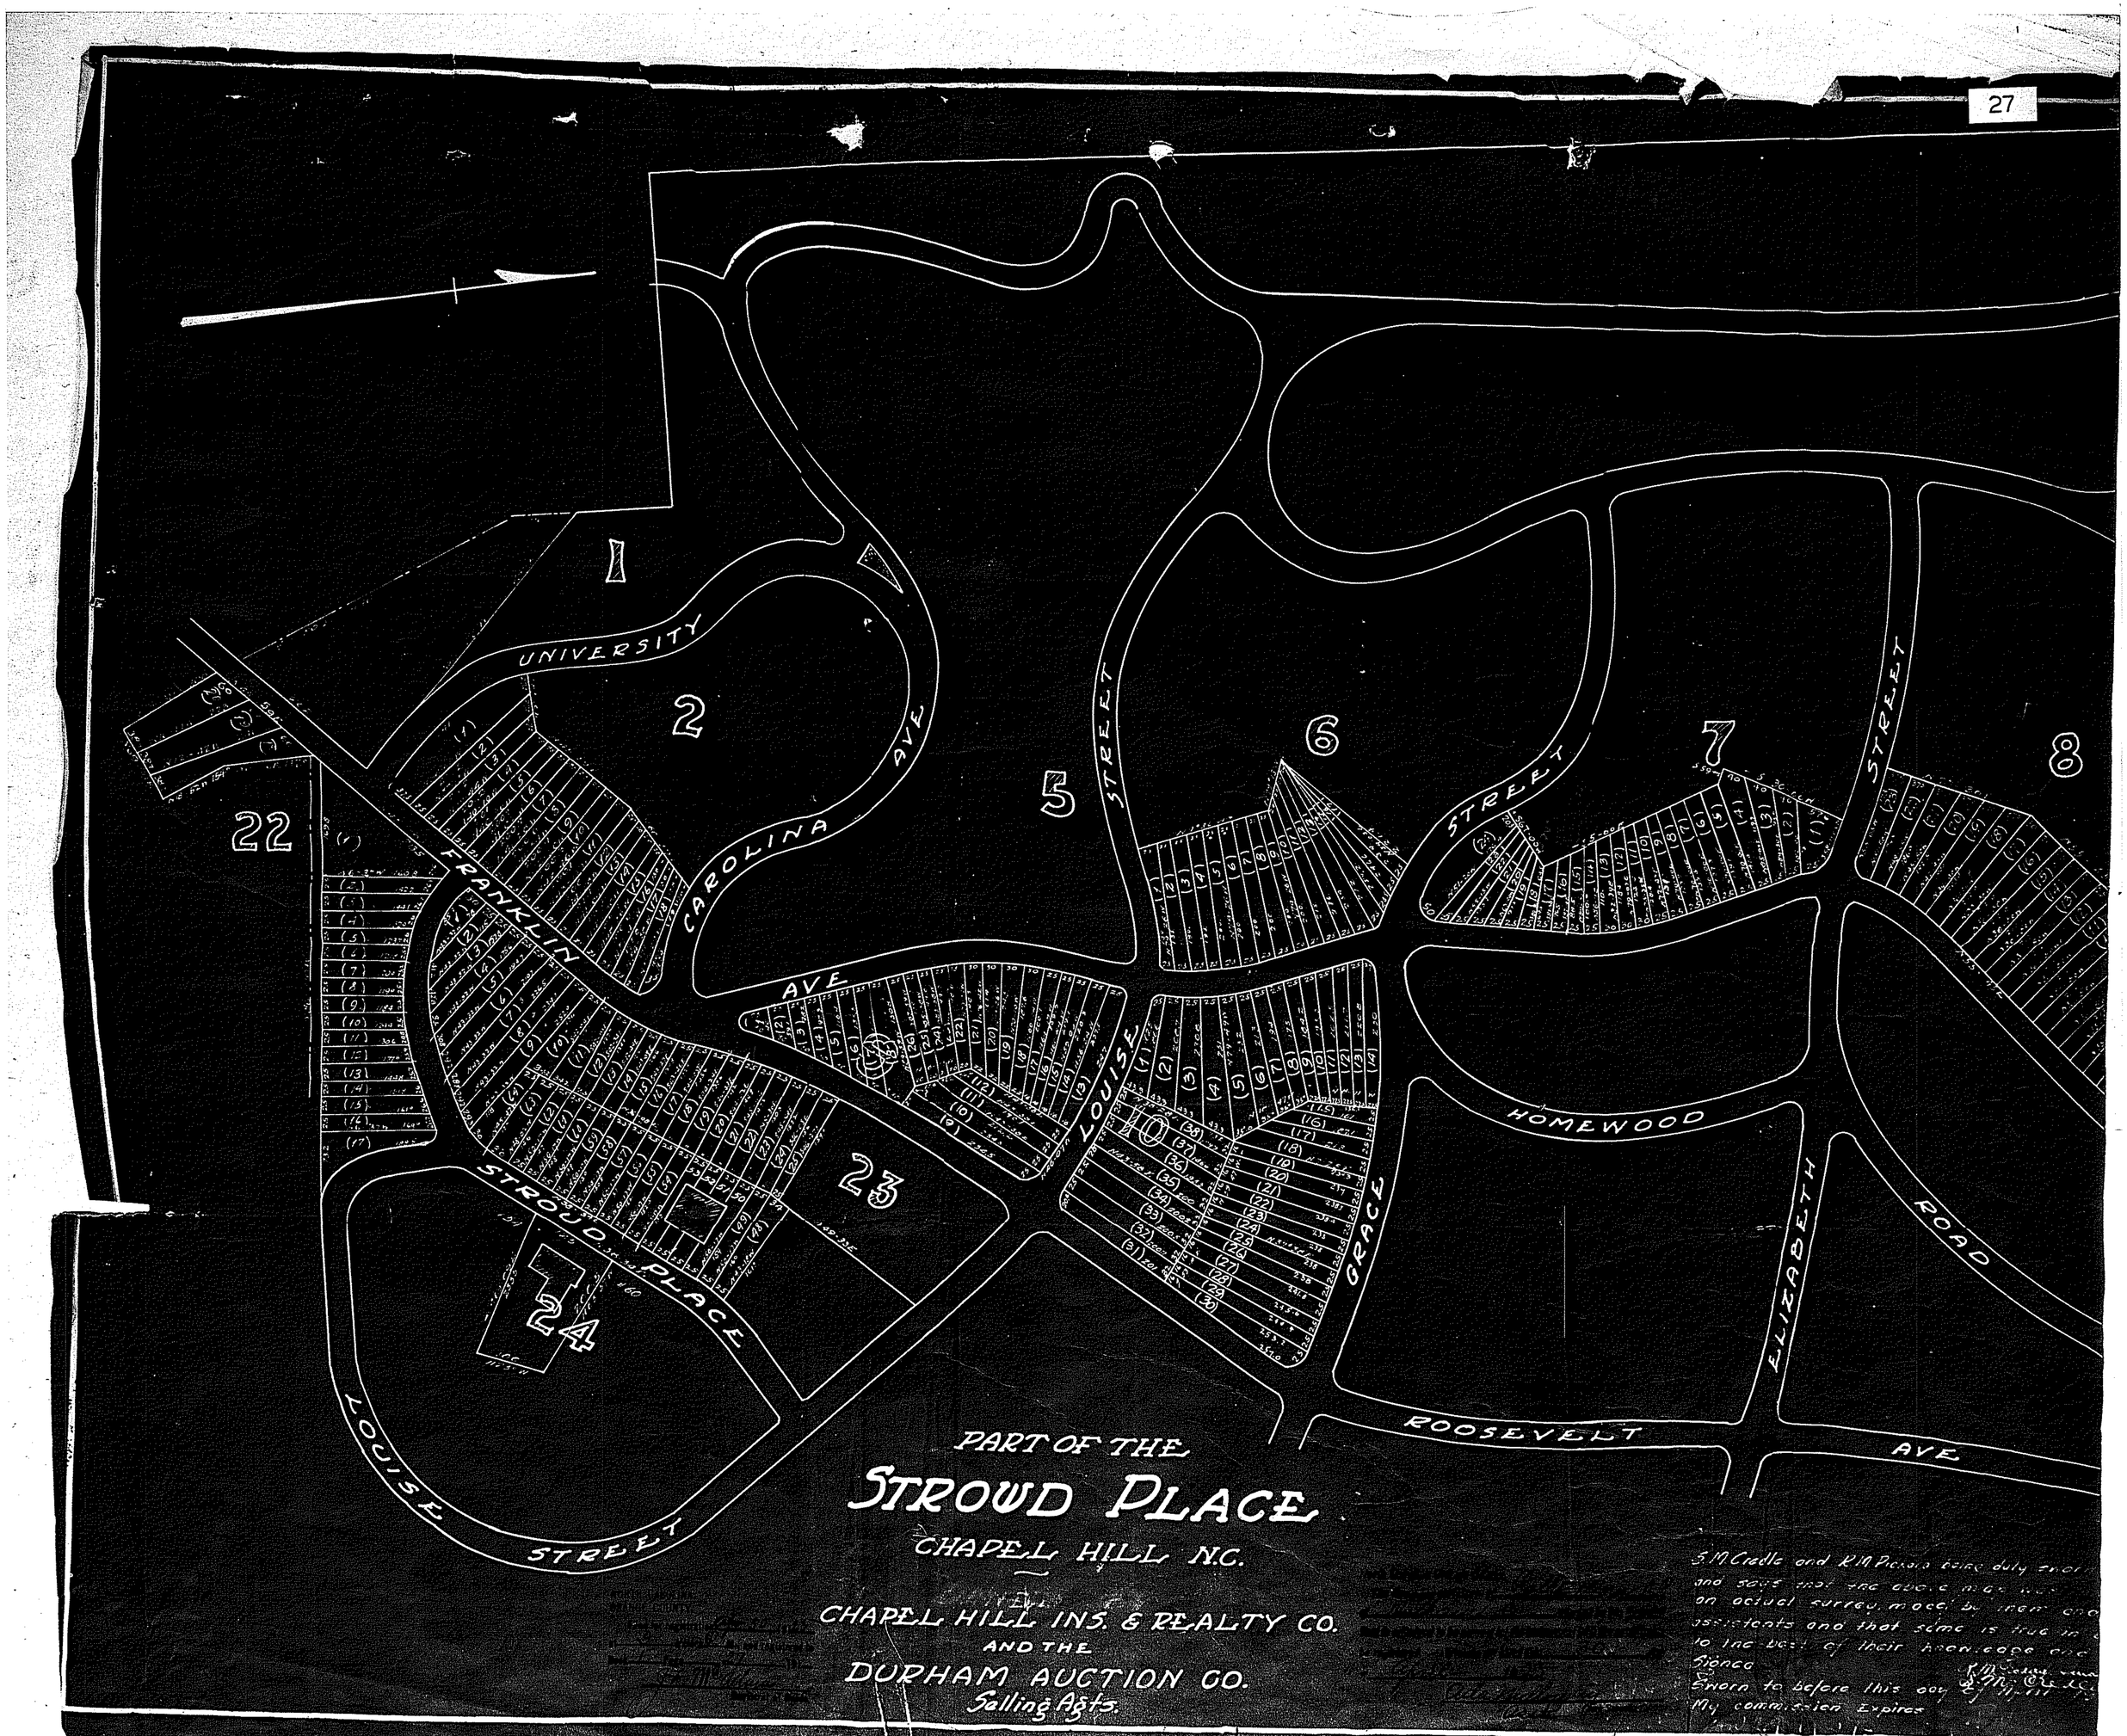

PART OF THE

STROWD PLACE

CHAPEL HILL N.C.

CHAPEL HILL INS. & REALTY CO.
AND THE
DURHAM AUCTION CO.
Selling Agts.

S.M. Credle and R.M. Pickens being duly sworn
and says that the above map was
an actual survey made by them and
assistants and that same is true in
to the best of their knowledge and
Signed
Sworn to before this 6th day of
My commission Expires