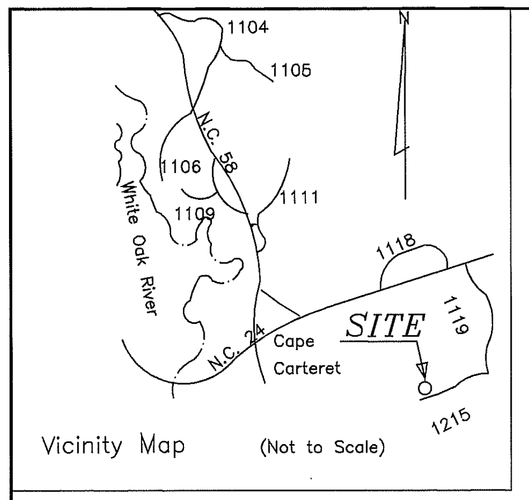

Vicinity Map (Not to Scale)

NOT FOR LAND OR PARCEL CONVEYANCES FOR WASTEWATER ROUTING & DISPOSAL EASEMENTS ONLY

Survey Data Provided by:

Bell & Phillips Surveying, PLLC
604E CEDAR POINT BLVD.
SWANSBORO, N.C. 28584
TELEPHONE: (252)-393-6101
EMAIL: abellsurveying@tcp2.com

Wastewater Routing Centerlines, Nitrification Fields and Associated Specifications Drawn & Provided by John R. Freshwater, P.E. via Coordination with The Carteret County Environmental Health Department.

I, PATE, D. PHILLIPS, PROFESSIONAL LAND SURVEYOR DO HEREBY CERTIFY THAT THIS PLAT IS OF A SURVEY OF ANOTHER CATEGORY, SUCH AS THE RECOMBINATION OF EXISTING PARCELS, A COURT-ORDERED SURVEY, OR OTHER EXCEPTION TO THE DEFINITION OF A SUBDIVISION.

I, PATE, D. PHILLIPS, CERTIFY THAT THIS PLAT WAS DRAWN UNDER MY SUPERVISION FROM AN ACTUAL SURVEY BY ME; THAT THE RATIO OF PRECISION AS CALCULATED BY LATITUDES AND DEPARTURES IS 1:10,000+; THAT THE BOUNDARIES NOT SURVEYED ARE SHOWN AS BROKEN LINES PLOTTED FROM INFORMATION AS REFERENCED ON THIS PLAT; THAT THIS PLAT WAS PREPARED IN ACCORDANCE WITH G.S. 47-30 AS AMENDED. WITNESS MY ORIGINAL SIGNATURE, REGISTRATION NUMBER, AND SEAL THIS 22 DAY OF DEC, 2005

Pate D. Phillips

NORTH CAROLINA PROFESSIONAL SEAL L-2640 LAND SURVEYOR PATE D. PHILLIPS 12-22-05

NORTH CAROLINA PROFESSIONAL SEAL L-2640 LAND SURVEYOR PATE D. PHILLIPS

NORTH CAROLINA, CARTERET COUNTY
FILED FOR REGISTRATION AT 10:43 M.
ON THE 27 DAY OF Dec, 2005.
RECORDED IN MAP BOOK 90 PAGE 88
OFFICE OF THE REGISTER OF DEEDS, CARTERET COUNTY, N.C.
Melanie Arthur
REGISTER OF DEEDS
BY Jay Lawrence

John R. Freshwater III, P.E.
500 WARD ROAD
P.O. BOX 572
SWANSBORO, NC 28584
(910) 934-0067
johnf@tcp2.com

NORTH CAROLINA PROFESSIONAL SEAL 029811 ENGINEER JOHN R. FRESHWATER III 12-22-05

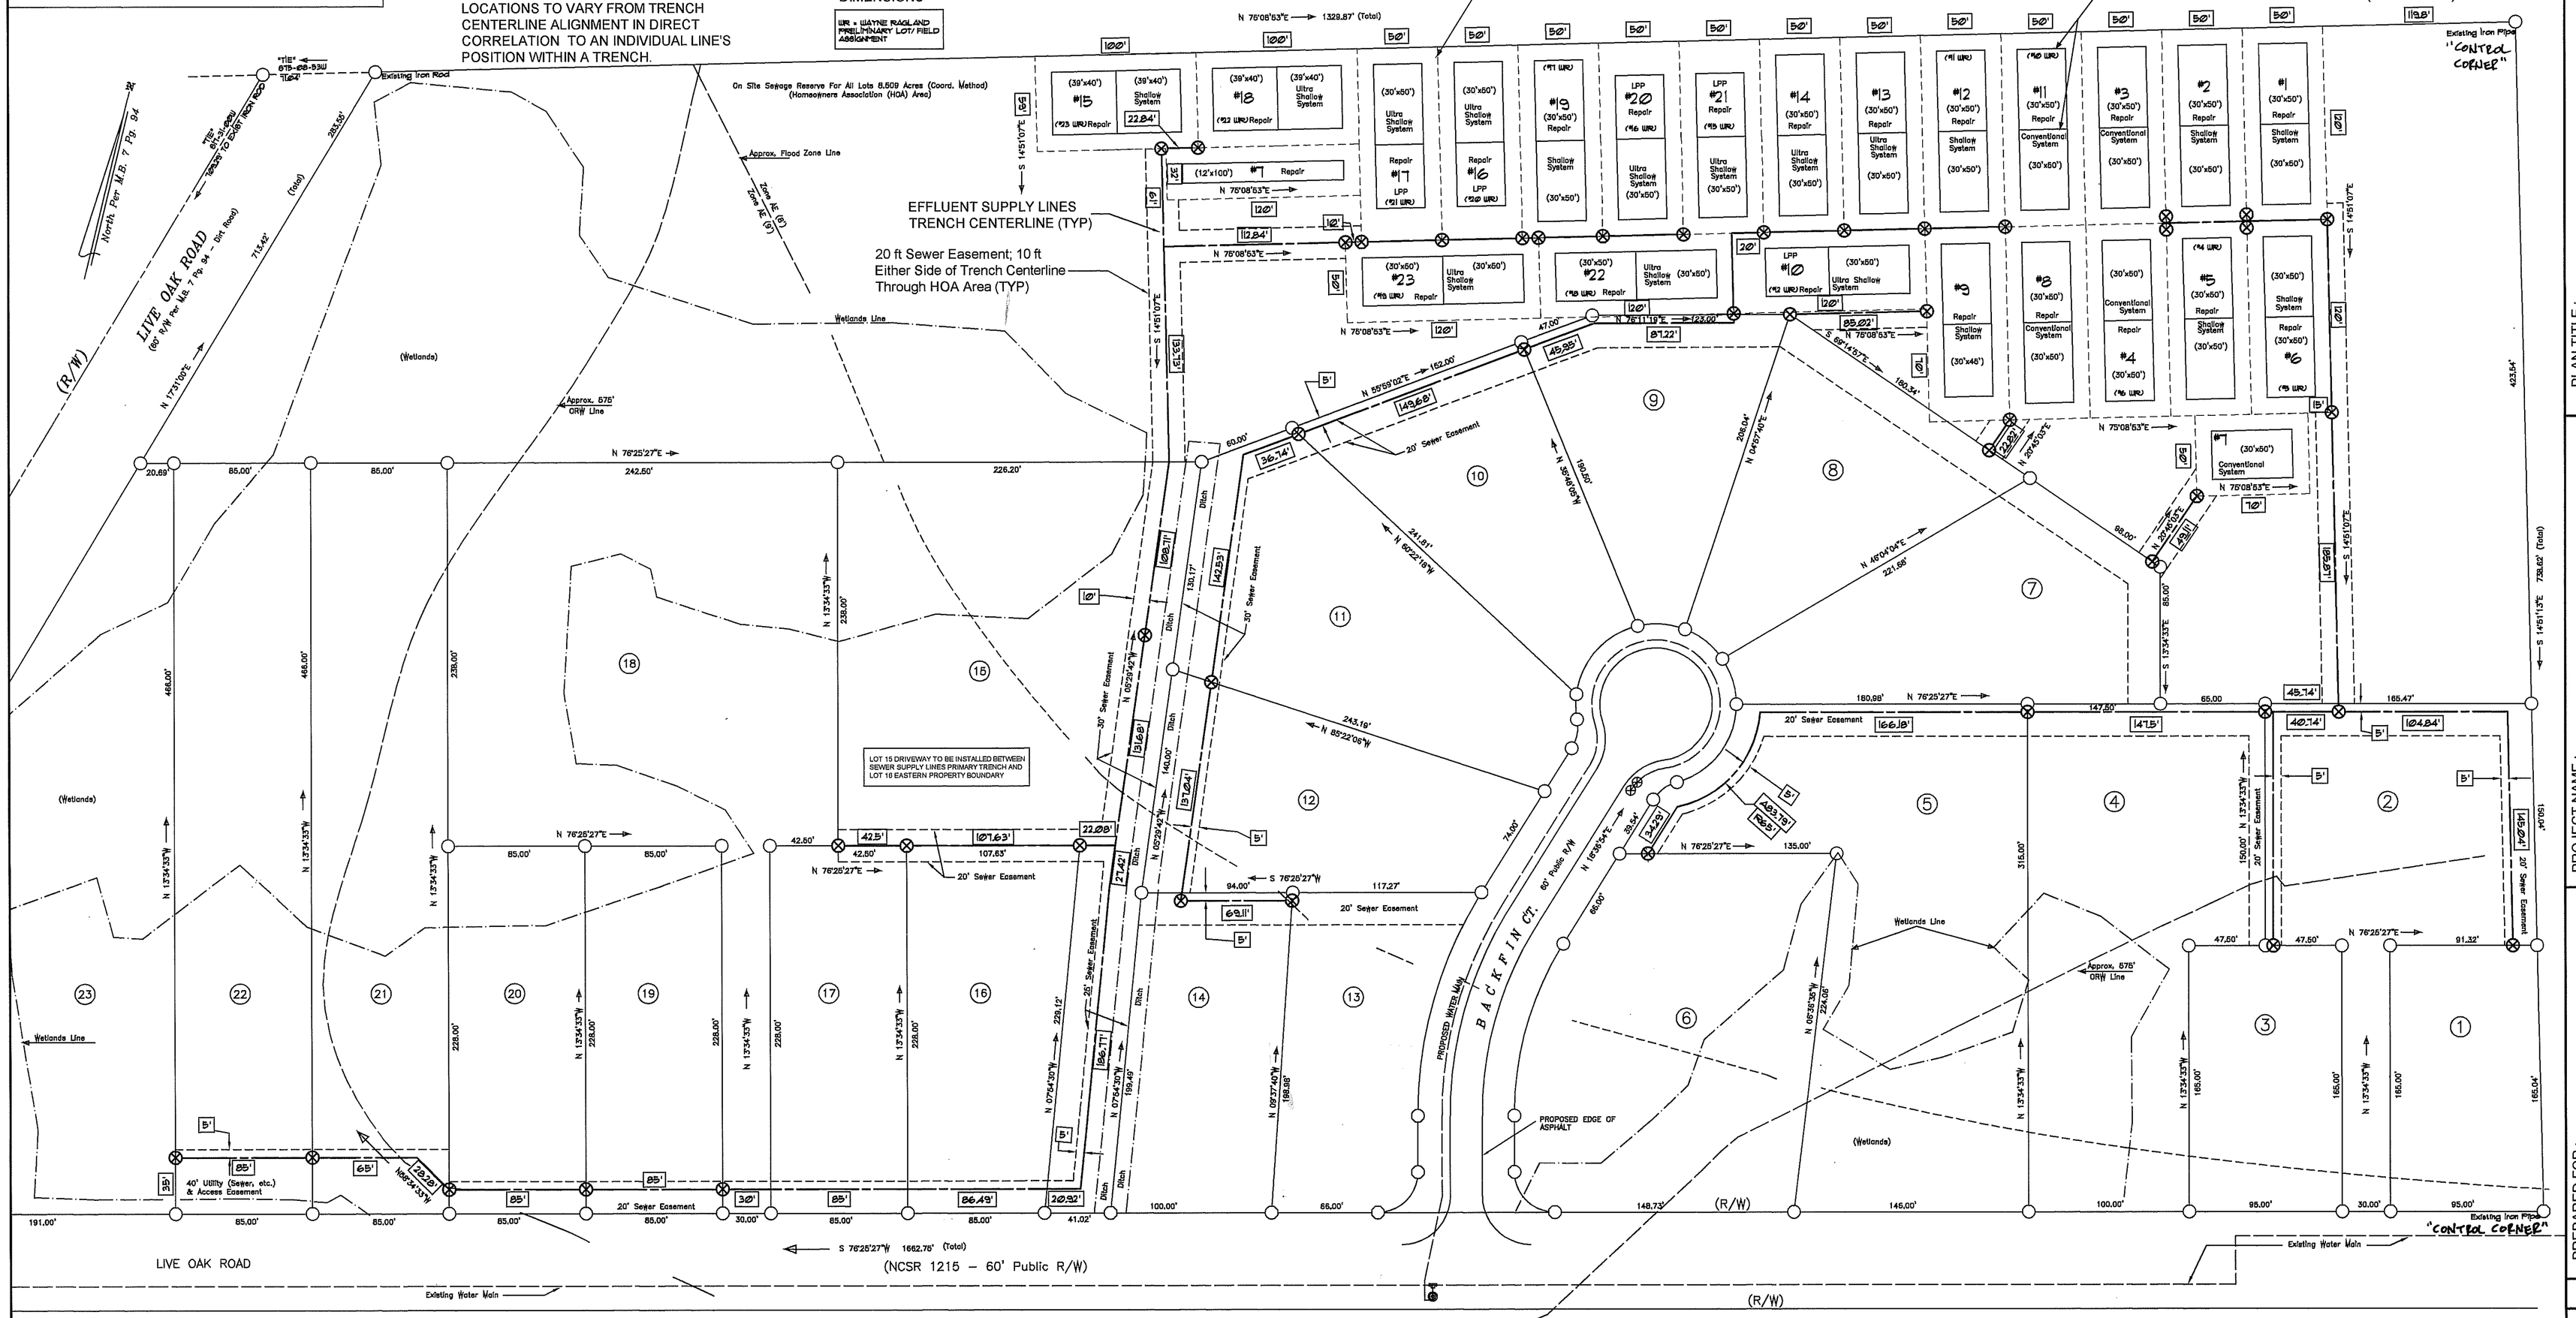

GRAPHIC SCALE – FEET 1" = 50'

NO APPROVAL REQUIRED BY THE CARTERET COUNTY PLANNING DEPARTMENT.
Katrina F. Marshall 12/27/05

REVIEW OFFICER CERTIFICATION
State of North Carolina
I, Kathy Hutchins, Review Officer Of Carteret County certify that the map or plat to which this certification is affixed meets all statutory requirements for recording.
12-27-05 Date
Kathy Hutchins Review Officer

VERIFY MIN. SEWER LINE AND POTABLE WATER SUPPLY SEPARATIONS ARE ACHIEVED IN ALL AREAS. COORDINATE WITH WEST CARTERET WATER CORPORATION

NOTE: EXCERPTS FROM 15A NCAC 18A. 1950 - LOCATION OF SANITARY SEWAGE SYSTEMS (APPLICABLE IN ITS ENTIRETY)
NITRIFICATION FIELDS ARE TO BE 20' APART
SUPPLY LINES SHALL BE LOCATED AT LEAST (HORIZONTAL DISTANCES) :
5' MINIMUM FROM ANY PROPERTY LINE OR ANY OTHER NITRIFICATION FIELD
10' MINIMUM FROM THE TOP OF THE SLOPE OF EMBANKMENTS OR CUTS OF TWO FEET OR MORE VERTICAL HEIGHT

REVISIONS - Discard Previous versions, drawing / plans sheets	DATE	BY
Per CCDEH	7-28-2005	JF
Per CCDEH	8-12-2005	JF

PLAN TITLE: SEWER FORCE MAIN DESIGN LAYOUT FOR FLOW TO INDIVIDUAL NITRIFICATION FIELDS

PROJECT NAME: Emerald View Subdivision
Live Oak Road
Carteret County, NC

PREPARED FOR: Campbell University, Inc. c/o
Kenneth West & Floyd Messer
P.O. Box 4063
Emerald Isle, NC 28594

DATE: 07-15-05
DRAWN BY: JF and PP
DESIGNED BY: JF
JOB NUMBER: 05-102
SHEET 1 OF 1

30-883