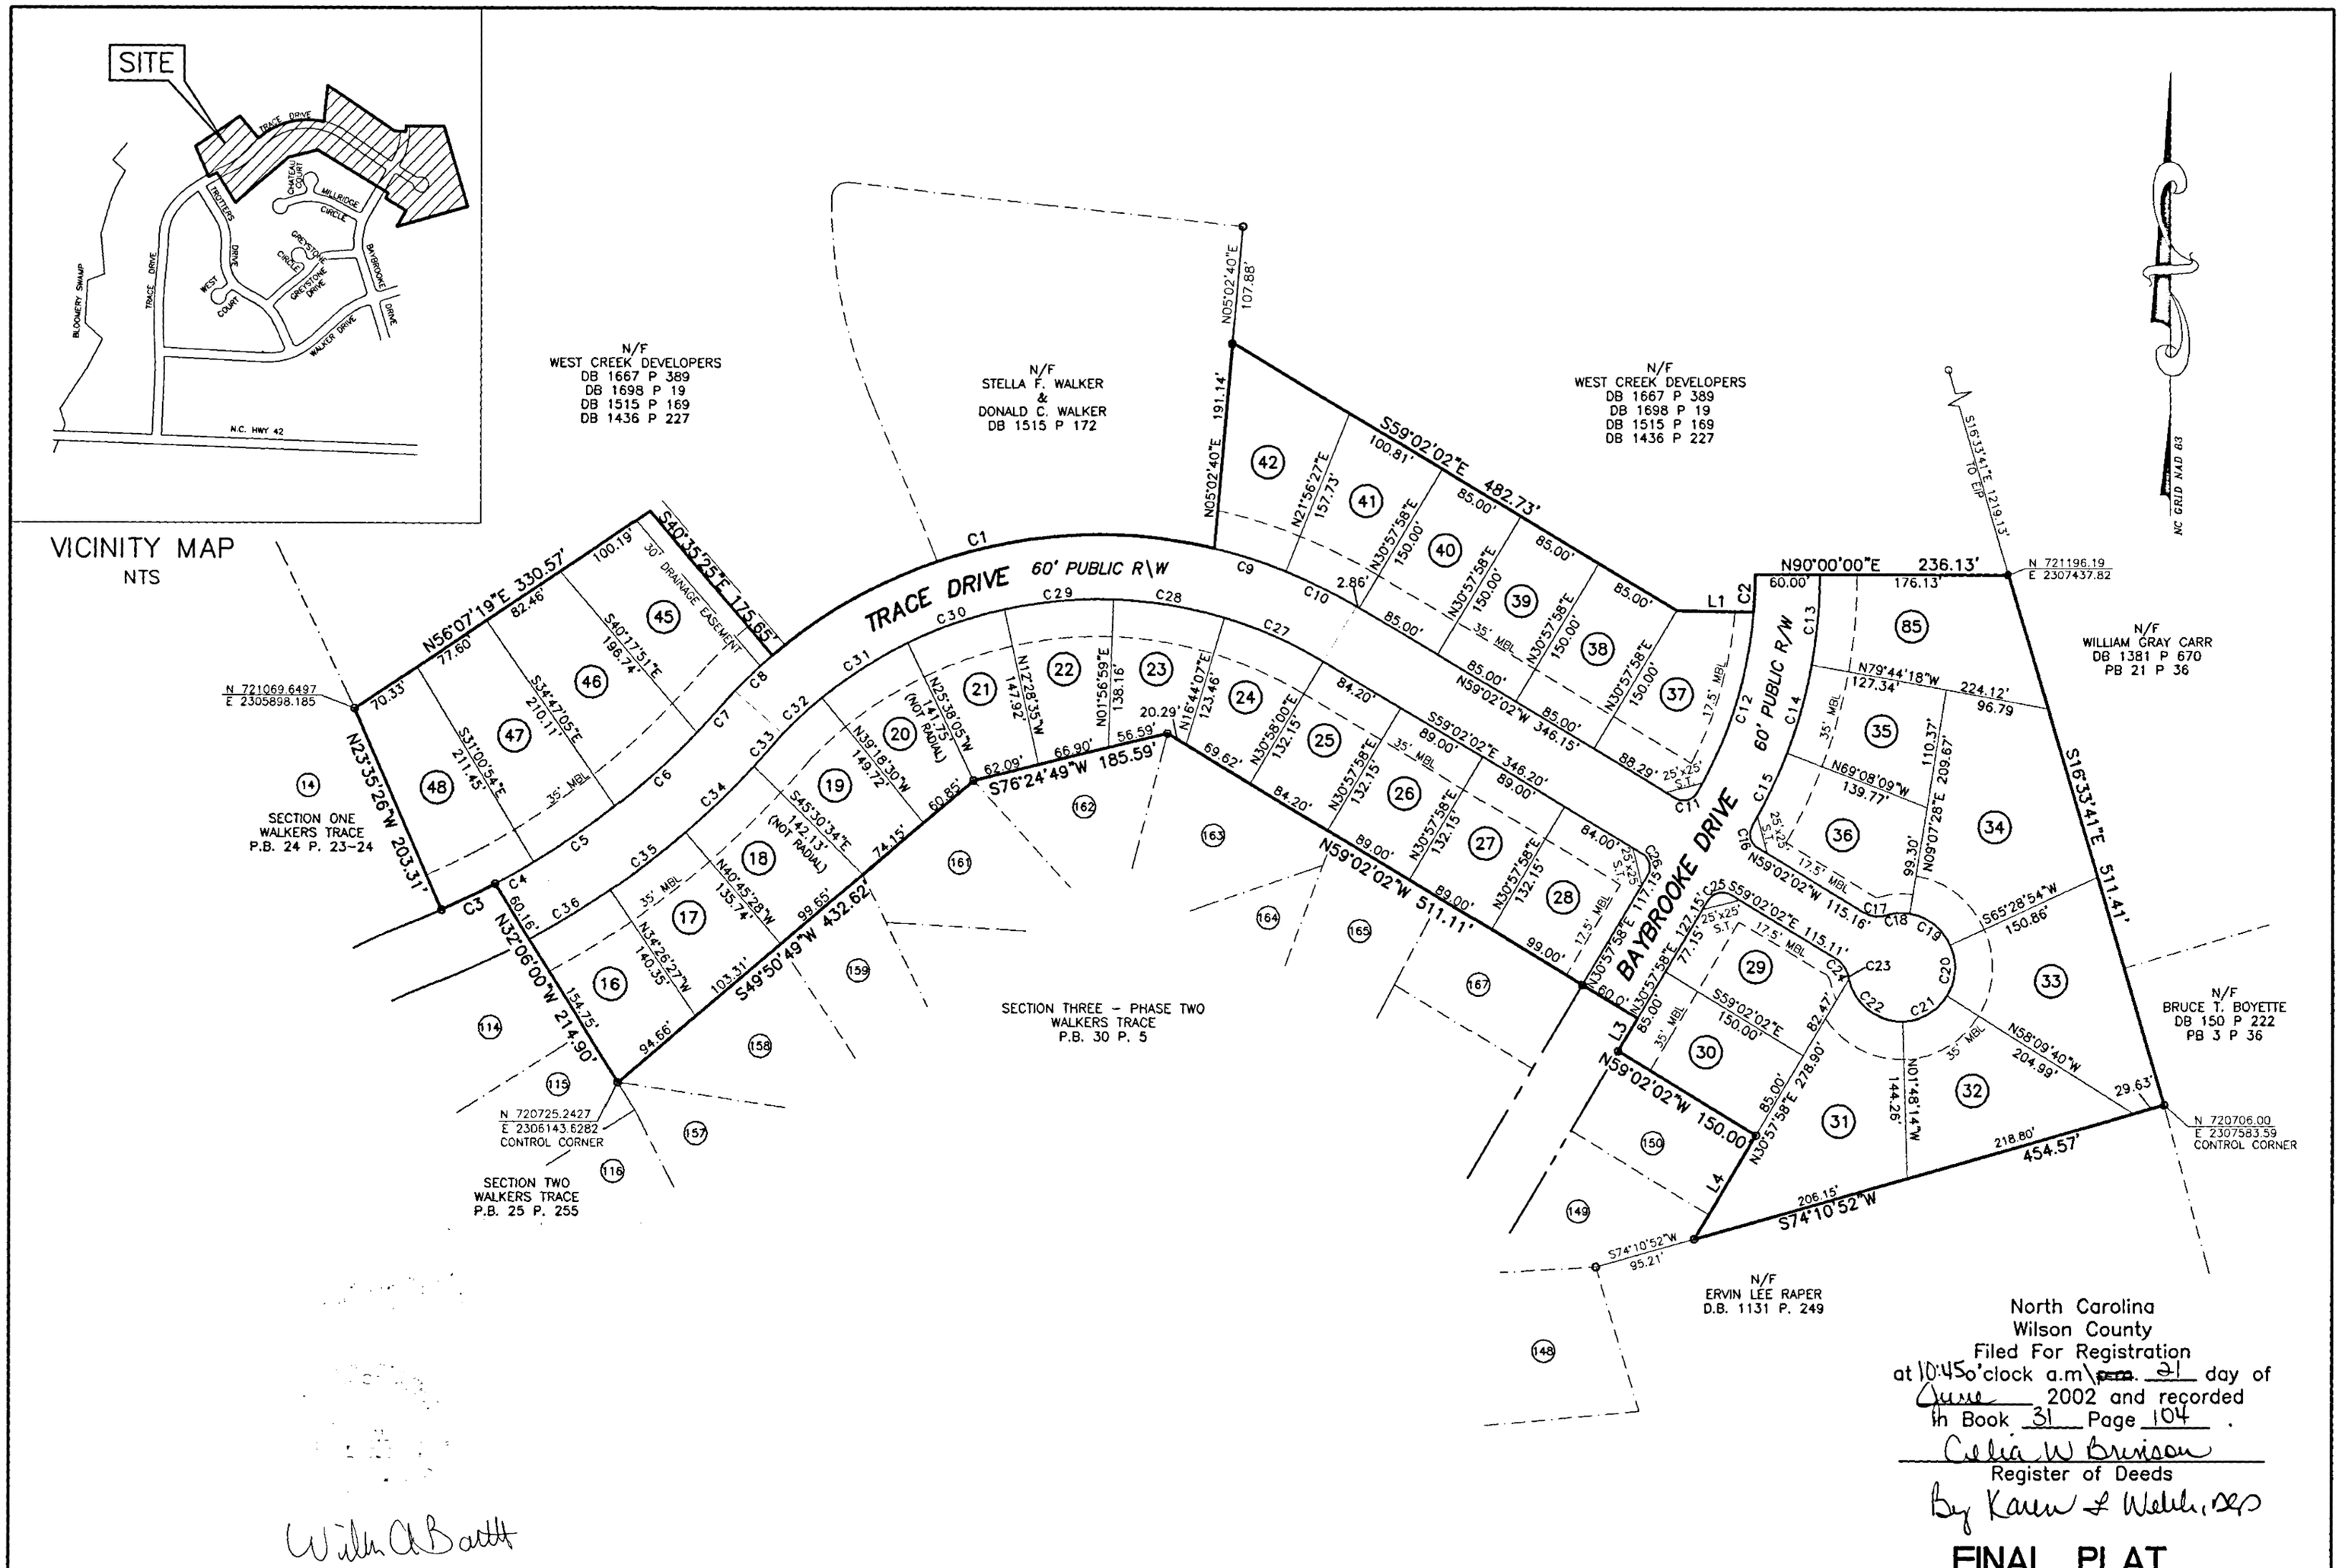

North Carolina
Wilson County
Filed For Registration
at 10:45 o'clock a.m. 21 day of June 2002 and recorded in Book 31 Page 104.
Celia W Brinson
Register of Deeds
By Karen L Welch, DRD

FINAL PLAT

Willis A Bartlett
6-20-02

GRAPHIC SCALE

100 0 50 100 200 400

(IN FEET)
1 inch = 100 ft.

SYMBOL LEGEND

EXISTING IRON PIPE o
NEW IRON PIPE ●

BARTLETT ENGINEERING & SURVEYING, PC

1906 NASH STREET NORTH
WILSON, N.C. 27893-1726
TELE: (252) 399-0704
FAX: (252) 399-0804
EMAIL: info@bartletteng.com

DATE: APRIL 29, 2002	SURVEY BY:	PROJECT: 01-082
SCALE: 1" = 100'	DRAWN BY: LR	
REVISIONS TRC COMMENTS, ETC 5-28-02		CODE: WCD DWG FILE: 01082FP1

SECTION FOUR
WALKERS TRACE

CITY OF WILSON — WILSON COUNTY
NORTH CAROLINA — ZONE: RA-8S

P:_LANDPROJECTS\WCD\01082\dwg\01082FP1.dwg 06/20/2002 03:04:08 PM EDT

Plat Book 31 Page 104

Plat Book 31 Page 104