CERTIFICATE OF SURVEY AND ACCURACY

I, L. SCOTT BAGGIE, CERTIFY THAT THIS MAP WAS DRAWN UNDER MY SUPERVISION FROM AN ACTUAL SURVEY MADE UNDER MY SUPERVISION; THAT THE RATIO OF PRECISION AS RAW DATA IS 1:15,000.
WITNESS MY ORIGINAL SIGNATURE, REGISTRATION NUMBER AND SEAL, THIS 30TH DAY OF OCTOBER 1997, A.D.

L. SCOTT BAGGIE
RLS REGISTRATION NUMBER L-3450

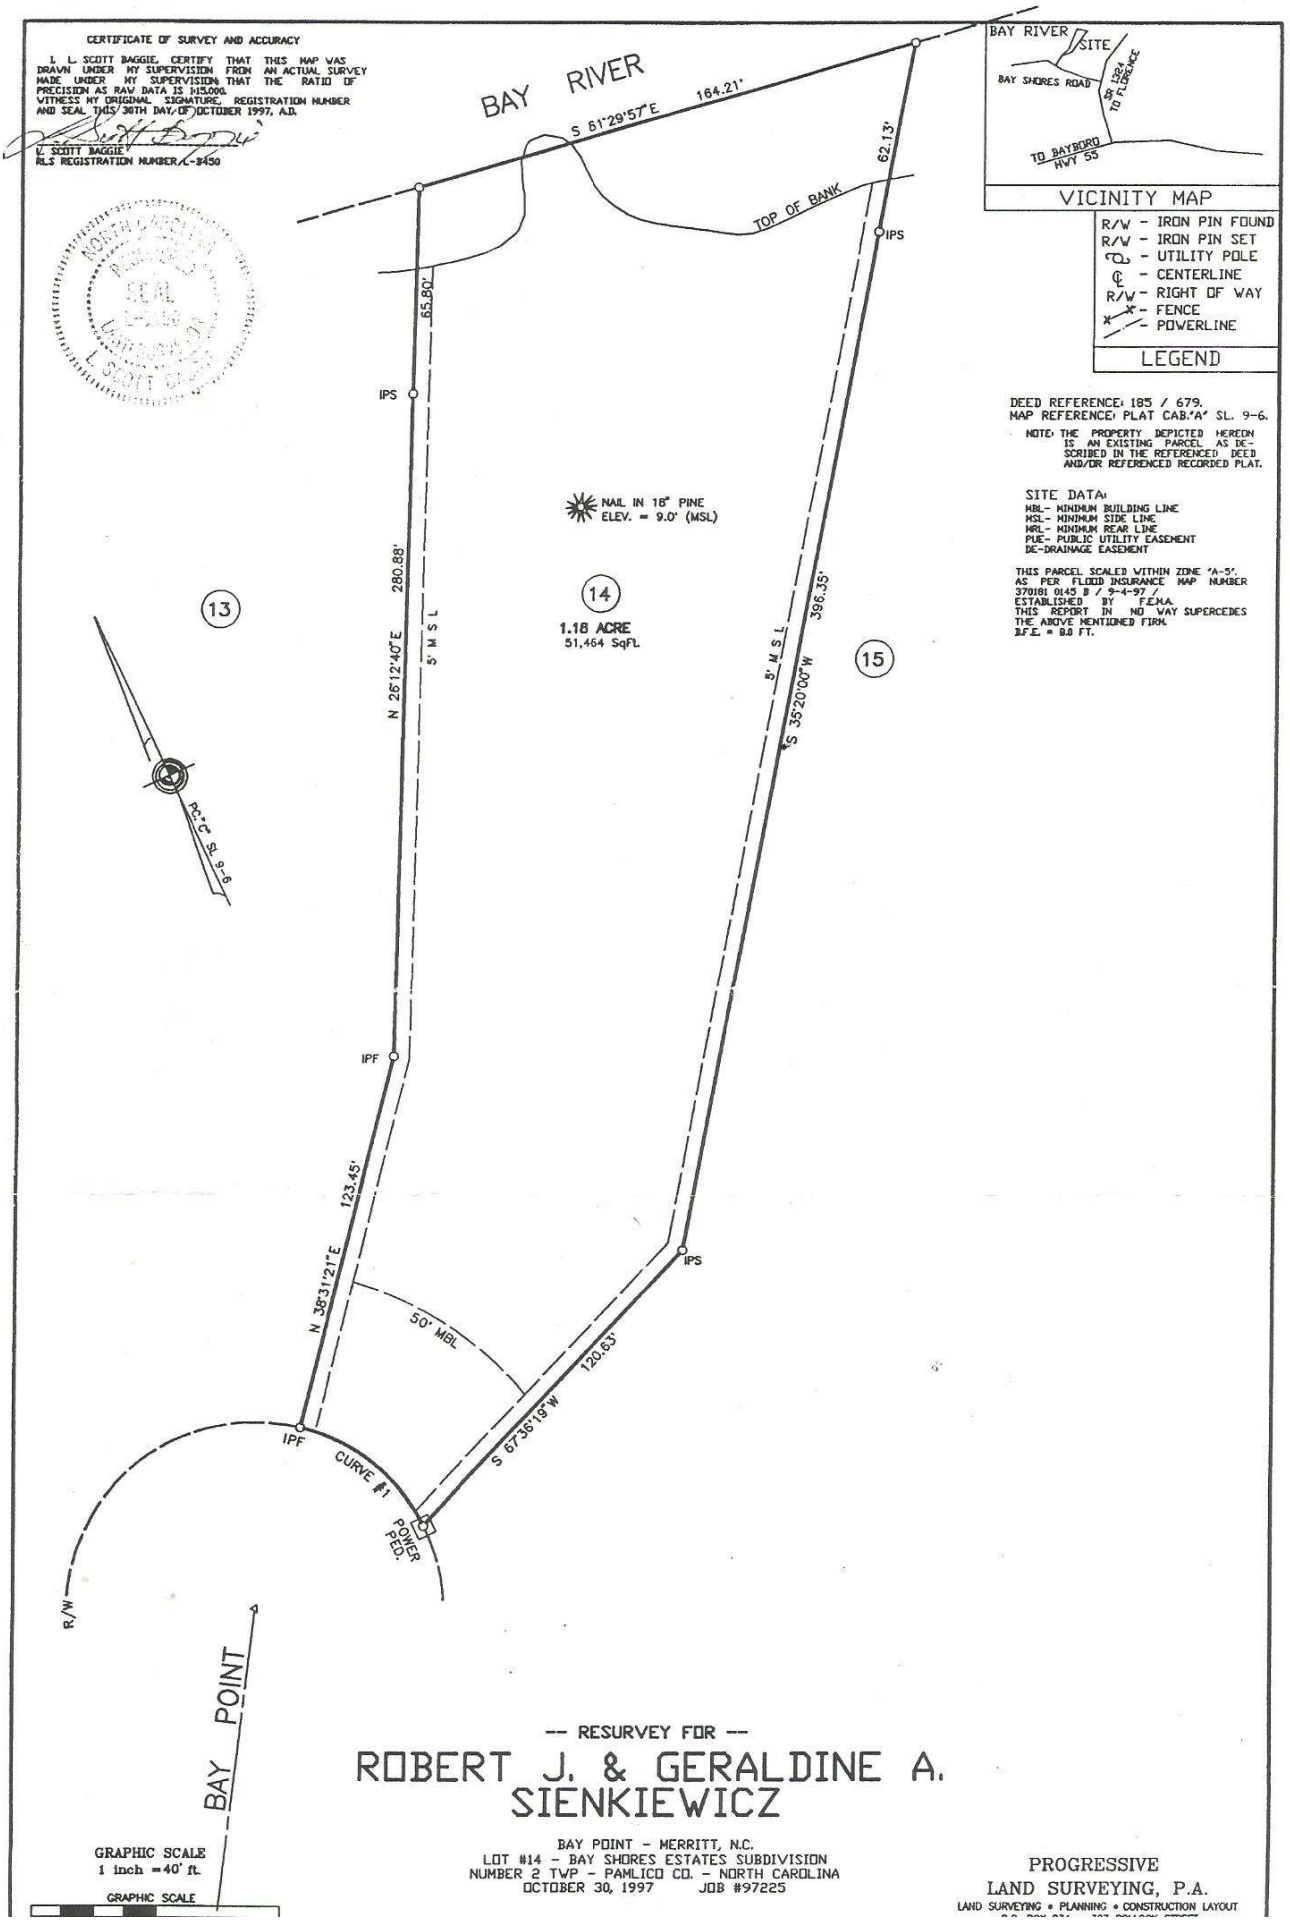

VICINITY MAP

R/W - IRON PIN FOUND
R/W - IRON PIN SET
- UTILITY POLE
℄ - CENTERLINE
R/W - RIGHT OF WAY
- FENCE
- POWERLINE

LEGEND

DEED REFERENCE: 185 / 679.
MAP REFERENCE: PLAT CAB.'A' SL. 9-6.

NOTE: THE PROPERTY DEPICTED HEREON IS AN EXISTING PARCEL AS DESCRIBED IN THE REFERENCED DEED AND/OR REFERENCED RECORDED PLAT.

SITE DATA:
MBL- MINIMUM BUILDING LINE
MSL- MINIMUM SIDE LINE
MRL- MINIMUM REAR LINE
PUE- PUBLIC UTILITY EASEMENT
DE-DRAINAGE EASEMENT

THIS PARCEL SCALED WITHIN ZONE 'A-5', AS PER FLOOD INSURANCE MAP NUMBER 370181 0145 B / 9-4-97 / ESTABLISHED BY F.E.M.A.
THIS REPORT IN NO WAY SUPERCEDES THE ABOVE MENTIONED FIRM.
B.F.E. = 8.0 FT.

-- RESURVEY FOR --

ROBERT J. & GERALDINE A. SIENKIEWICZ

BAY POINT - MERRITT, N.C.
LOT #14 - BAY SHORES ESTATES SUBDIVISION
NUMBER 2 TWP - PAMLICO CO. - NORTH CAROLINA
OCTOBER 30, 1997 JOB #97225

GRAPHIC SCALE
1 inch = 40' ft.
GRAPHIC SCALE

PROGRESSIVE
LAND SURVEYING, P.A.
LAND SURVEYING • PLANNING • CONSTRUCTION LAYOUT