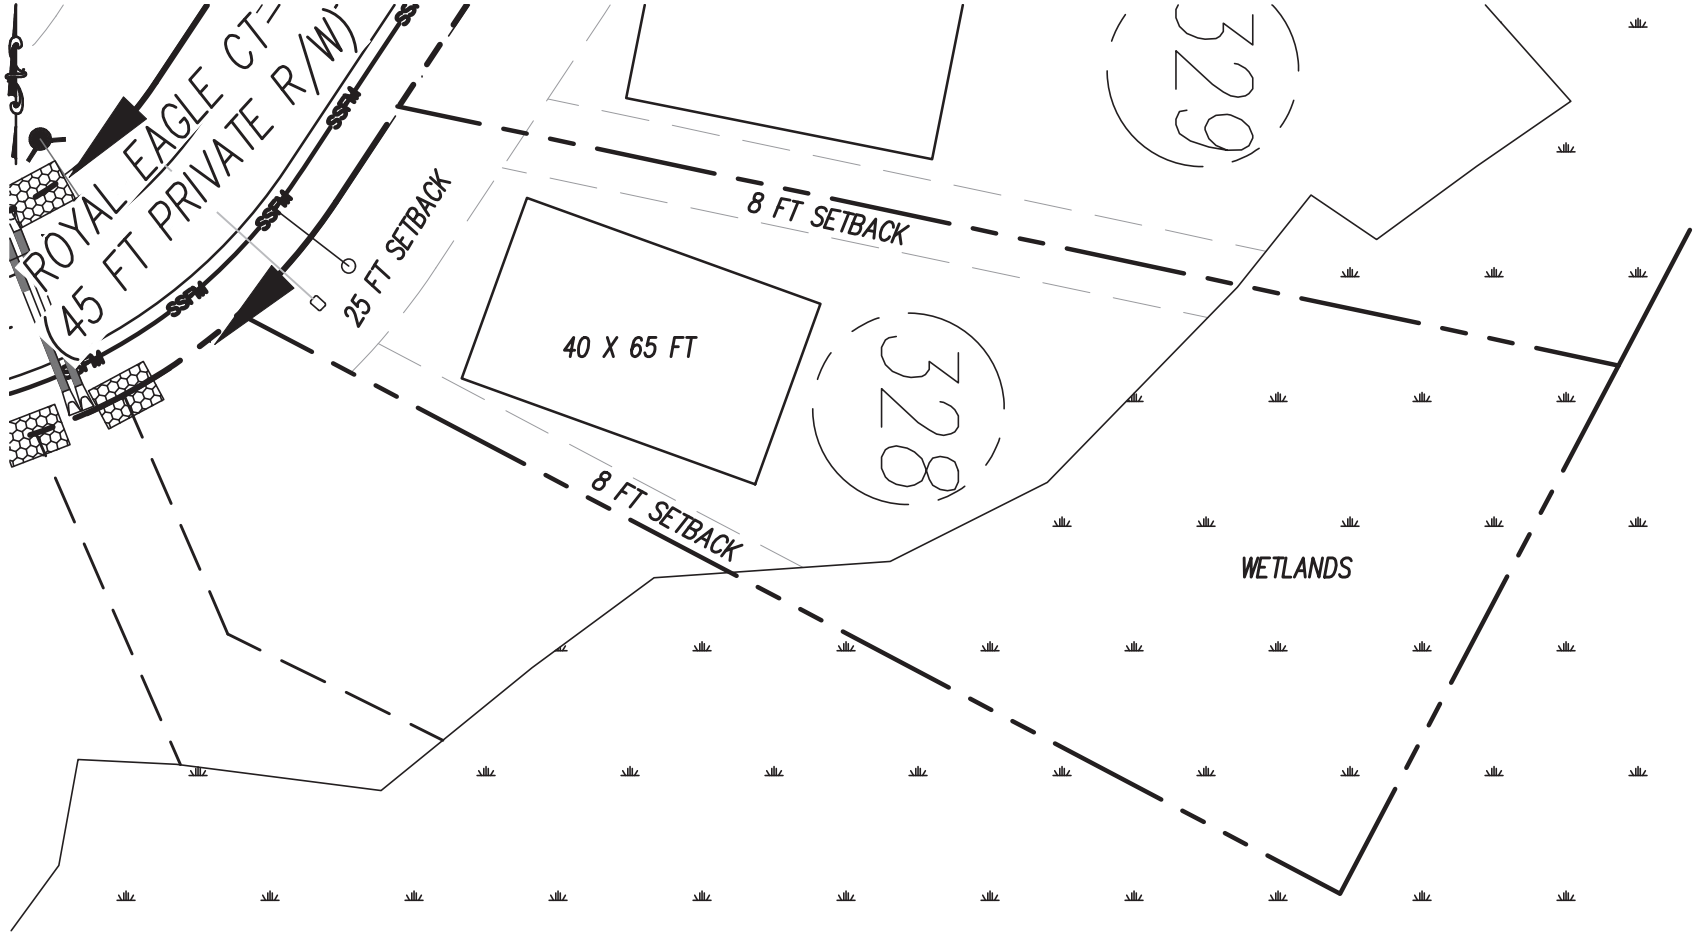


LOT 328

| | |
|---|---|
| W | PROPOSED WATER LINE |
| SS | PROPOSED LOW PRESSURE SANITARY SEWER FORCE MAIN |
| | SWALE ℄ & FLOW DIRECTION |
| | PROPOSED CULVERT WITH RIPRAP |
| | PROPOSED LOTLINE WITH DRAINAGE EASEMENT |
| 22 | EXISTING CONTOUR LINE WITH ELEVATION |
| | EXISTING WETLAND AREA |

## PLAN LEGEND

40 20 0 40 80 120

SCALE IN FEET: 1"= 40'

CSD ENGINEERING
LICENSE # C-2710
ENGINEERING
LAND PLANNING
COMMERCIAL / RESIDENTIAL
P.O. Box 4041
Wilmington, NC 28406
(910) 791-4441

LOT EXHIBIT
for
PRESERVE AT TIDEWATER

WETLANDS IMPACT AREA 0 for
PRESERVE AT TIDEWATER
LOCATED IN STUMP SOUND TOWNSHIP
ONSLOW COUNTY, NORTH CAROLINA

OWNER: ALLIGATOR BAY ASSOCIATES, LLC
3675 MT. DIABLO BLVD.
LAFAYETTE, CA 94549

| REV. NO. | REMARKS | BY | DATE |
|---|---|---|---|

DATE: 12/19/23
HORZ. SCALE: 1"= 40'
VERT. SCALE: N/A
DRAWN BY: JSM
CHECKED BY: HSR
PROJECT NO.: 04-0022

Sheet No. 1 of 1