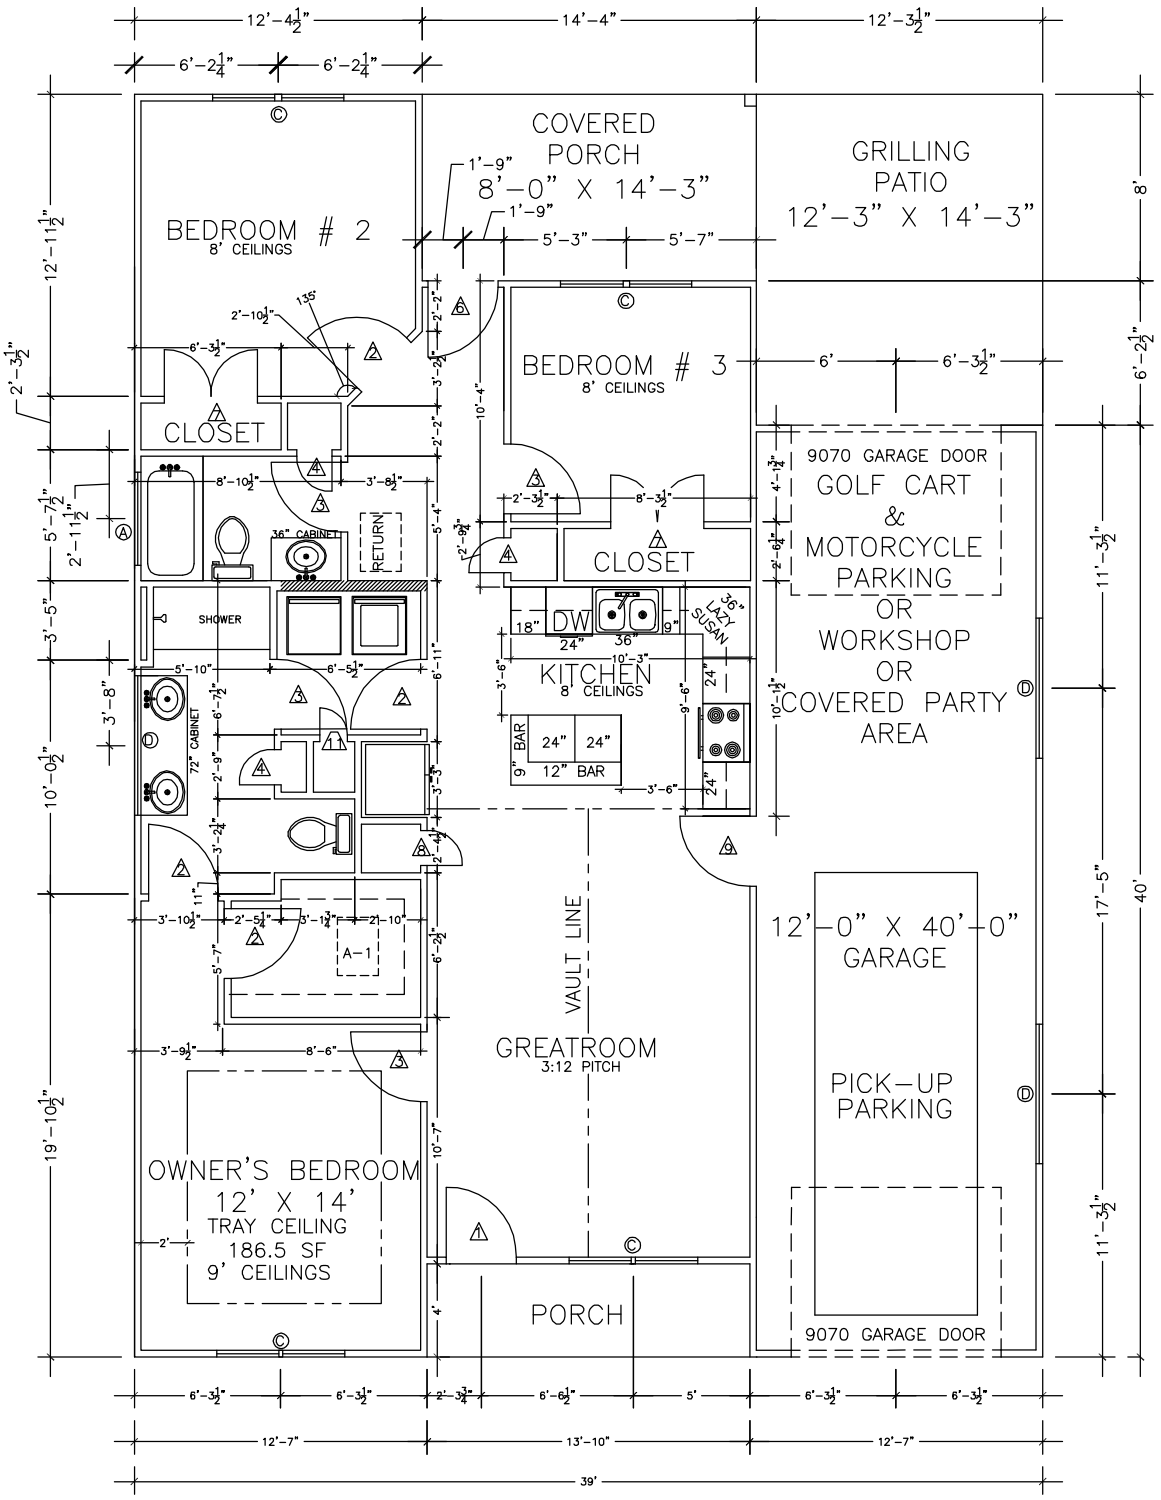

3 OF 6	FLOOR PLAN	VCS & CO., INC. 1 YAUPON WAY OAK ISLAND, NC 28465 TELE. (704) 361-1557	PAMALEDOANTH WITH GARAGE