LEGEND

- UNS – "NAIL" NAIL SET
- ER – EXISTING IRON ROD
- EP – EXISTING IRON PIPE
- ISS – IRON STAKE SET
- IRS – IRON ROD SET
- IPS – IRON PIPE SET
- EPK – EXISTING P-K NAIL
- ECM – EXISTING CONCRETE MONUMENT
- CMS – CONCRETE MONUMENT SET
- △ NCGS – NC GEODETIC SURVEY TRAVERSE STATION

CERTIFICATE OF APPROVAL FOR RECORDING:

I HEREBY CERTIFY THAT THE SUBDIVISION PLAT SHOWN HEREON HAS BEEN FOUND TO COMPLY WITH THE TOWN OF FAISON SUBDIVISION ORDINANCE AND IS HEREBY APPROVED FOR RECORDING IN THE OFFICE OF THE REGISTER OF DEEDS OF DUPLIN COUNTY

PLANNING DIRECTOR DATE

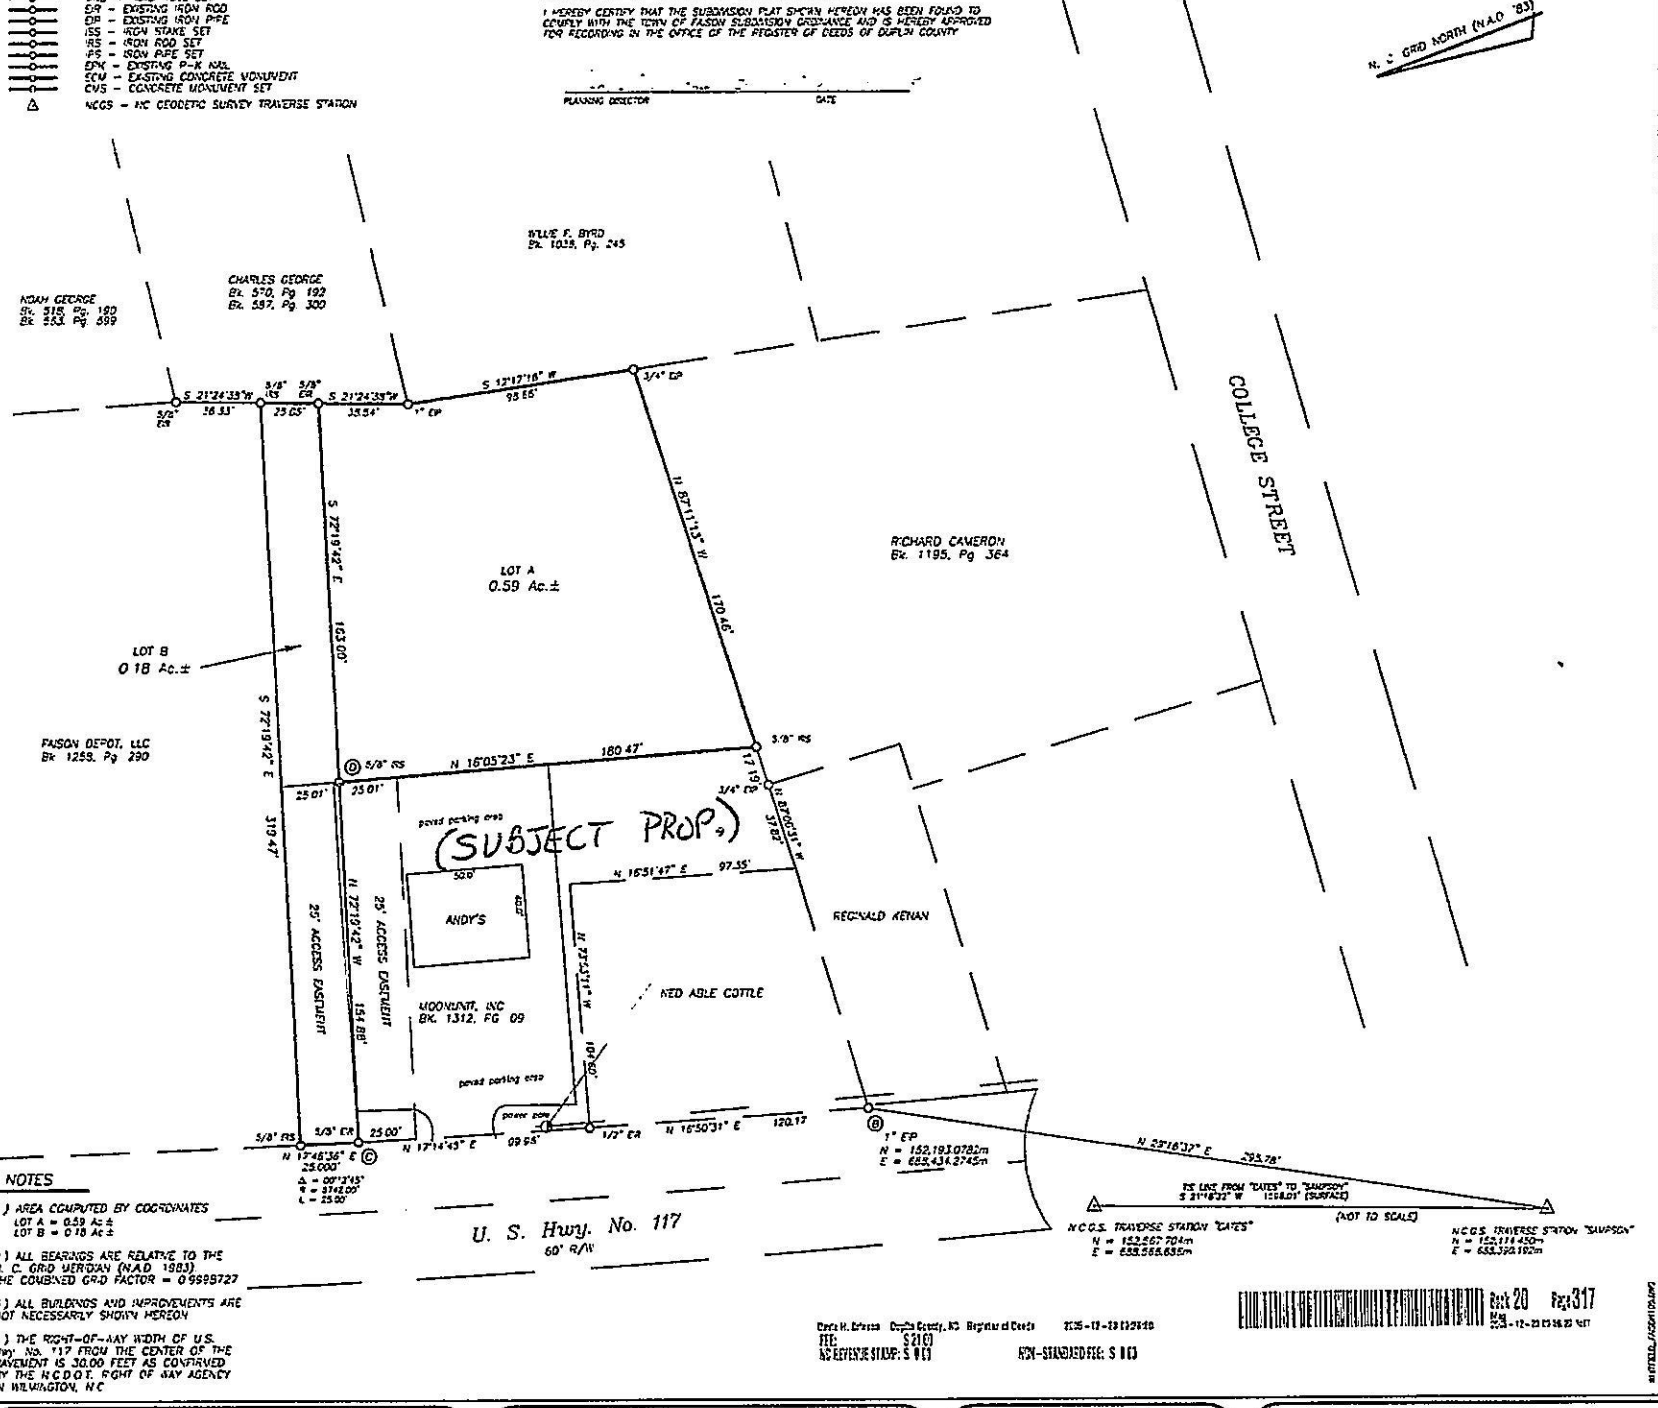

NOTES

1.) AREA COMPUTED BY COORDINATES
LOT A = 0.59 Ac.±
LOT B = 0.18 Ac.±

2.) ALL BEARINGS ARE RELATIVE TO THE N. C. GRID MERIDIAN (NAD 1983)
THE COMBINED GRID FACTOR = 0.9999727

3.) ALL BUILDINGS AND IMPROVEMENTS ARE NOT NECESSARILY SHOWN HEREON

4.) THE RIGHT-OF-WAY WIDTH OF U.S. Hwy. No. 117 FROM THE CENTER OF THE PAVEMENT IS 30.00 FEET AS CONFIRMED BY THE N.C.D.O.T. RIGHT OF WAY AGENCY IN WILMINGTON, NC

Book 20 Page 317

FEE: $21.00
NC REVENUE STAMP: $ 0.00
NON-STANDARD FEE: $ 0.00

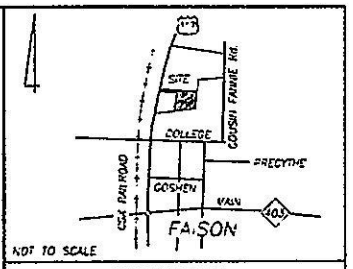

VICINITY MAP

RECORDED REFERENCES:

LOT – A MOONUNIT, INC
DEED REFERENCE – BOOK 1312, PAGE 09

LOT – B FAISON DEPOT LLC
DEED REFERENCE – BOOK 1259, PAGE 290

ALL REFERENCES ARE RECORDED IN THE DUPLIN COUNTY REGISTRY.

I, BRENT H. WHITFIELD, REGISTERED LAND SURVEYOR NO. L-3589 CERTIFY THAT THIS PLAT IS OF A SURVEY THAT DEALT A SUBDIVISION OF LAND WITHIN THE AREA OF A COUNTY OR MUNICIPALITY THAT HAS AN ORDINANCE THAT REGULATES PARCELS OF LAND.

Brent H. Whitfield 11-15-01
BRENT H. WHITFIELD L-3589

CERTIFICATE OF SURVEY & ACCURACY:

STATE OF NORTH CAROLINA ---- DUPLIN COUNTY
I, BRENT H. WHITFIELD, A PROFESSIONAL LAND SURVEYOR, CERTIFY THAT THIS MAP WAS DRAWN FROM AN ACTUAL FIELD SURVEY PERFORMED UNDER MY DIRECTION AND SUPERVISION USING THE RECORDED REFERENCES ABOVE THAT THE BOUNDARIES NOT SURVEYED ARE CLEARLY INDICATED AS DRAWN, THAT THE RATIO OF PRECISION IS 1:10,000+, AND THAT THIS MAP CONFORMS TO G.S. 47-30 AS AMENDED. WITNESS MY ORIGINAL SIGNATURE AND SEAL.

Brent H. Whitfield 11-15-01
BRENT H. WHITFIELD L-3589 DATE

REVIEW OFFICER'S CERTIFICATE:

STATE OF NORTH CAROLINA --- DUPLIN COUNTY
I, GARY M. ROSE, REVIEW OFFICER OF DUPLIN COUNTY, CERTIFY THAT THE MAP OR PLAT TO WHICH THIS CERTIFICATION IS AFFIXED MEETS ALL STATUTORY REQUIREMENTS FOR RECORDING.

Gary M. Rose by Joyce Moore
REVIEW OFFICER
12-20-05
DATE

CERTIFICATE OF REGISTRY:

STATE OF NORTH CAROLINA --- DUPLIN COUNTY
FILED FOR REGISTRATION THIS
THE 20 DAY OF Dec, 2005,
AT 9:36:20 O'CLOCK A.M.
IN MAP BOOK 20, PAGE 317
DAVID H. JOHNSON, REGISTER OF DEEDS
BY Joyce H. Mozelle Asst

Brent H. Whitfield & Associates
P.O. BOX 261 213 WASHINGTON CIRCLE
WALLACE N.C. 28466
PHONE (910) 285-4222

DATE: OCTOBER 25, 2005
SCALE 1" = 40'

TOWNSHIP – FAISON
COUNTY – DUPLIN
STATE OF NORTH CAROLINA

FINAL PLAT OF SUBDIVISION FOR:

THOMAS WHITFIELD