Notary Public, is (are) certified to be correct. This instrument was filed for registration at 2:00 o'clock P.M., and recorded in this office in Book 17 Page 6.

This 12 day of June, 1972

D. T. CLARK
Register of Deeds

D. T. Clark
Register of Deeds

CERTIFICATE:

NORTH CAROLINA - GUILFORD COUNTY

I, George E. Freeman, of Wm. F. Freeman Associates, certify that under my direction and supervision this map was drawn from an actual field survey; that the Error of Closure as calculated by latitude and departure is 1: 21,970; that this map was prepared in accordance with GS 47-30 as amended.

WITNESS my hand and seal this 9th day of June A.D. 1972

Signature: George E. Freeman
Engineer or Land Surveyor

Registration Number 2288

Subscribed and sworn to before me this 9th day of June A.D. 1972

Signature: J. R. Mitchell
Notary Public

My commission expires February 10, 1976

NORTH CAROLINA REGISTRATION 2288 GEORGE E. FREEMAN

NOTES:

1. The rights-of-way for all wynds, trails, courts, and other roads shown on this plat are the property of Carolina Cape Fear Corporation for the use of said corporation to maintain said corporation's properties and for the use of any other parties owning property shown on this plat or any other portion of the Bald Head Island Development.
2. Coordinates are based on the North Carolina coordinate system.
3. All property not contained in numbered lots is the property of Carolina Cape Fear Corporation.
4. All control points are copperweld rods set in concrete, shown on the map as △

LISTED
TRANSFER RECORD
JUN 12 1972
BRUNSWICK COUNTY, N. C.
TAX DEPARTMENT
BY

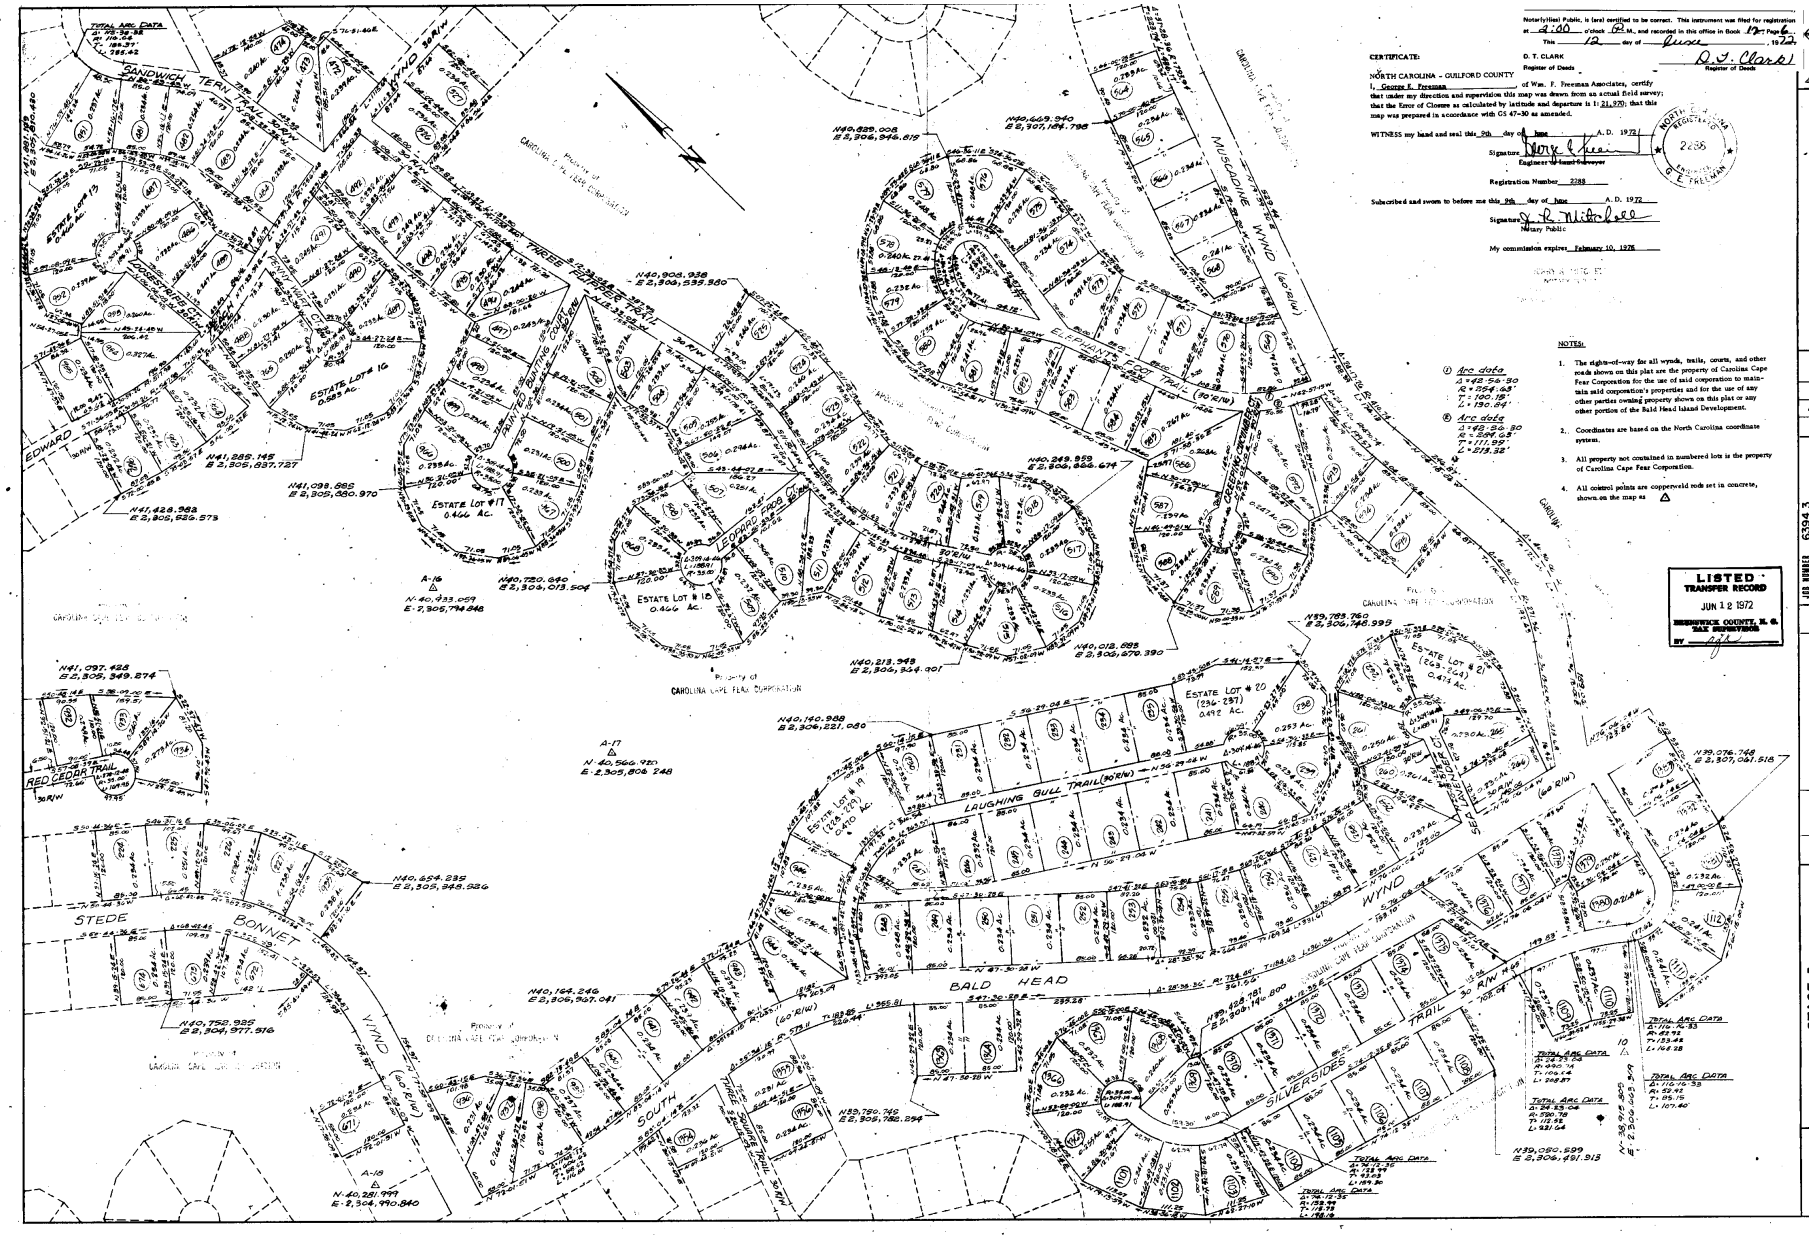

1	2	3
4	5	6
7	8	9

KEY MAP

JOB NUMBER	6394-3		
DATE	JUN '72		
DESIGNED	M.A.S.		
DRAWN	H.L.H.		
CHECKED	W.C.H. & J.R.M.		
SCALE	1"=100'		
BY			

REV.	DATE	DESCRIPTION	BY

WM. F. FREEMAN ASSOCIATES
ARCHITECTS · ENGINEERS · PLANNERS
HIGH POINT, NORTH CAROLINA

STAGE I
BALD HEAD ISLAND
PROPERTY OF
CAROLINA CAPE FEAR CORP.
BRUNSWICK COUNTY, NORTH CAROLINA

SHEET NO. 6 OF 9