'99 MAR 13 PM 3 04
RECORDED & VERIFIED
MARY SUE COTS
REGISTER OF DEEDS
NEW HANOVER COUNTY

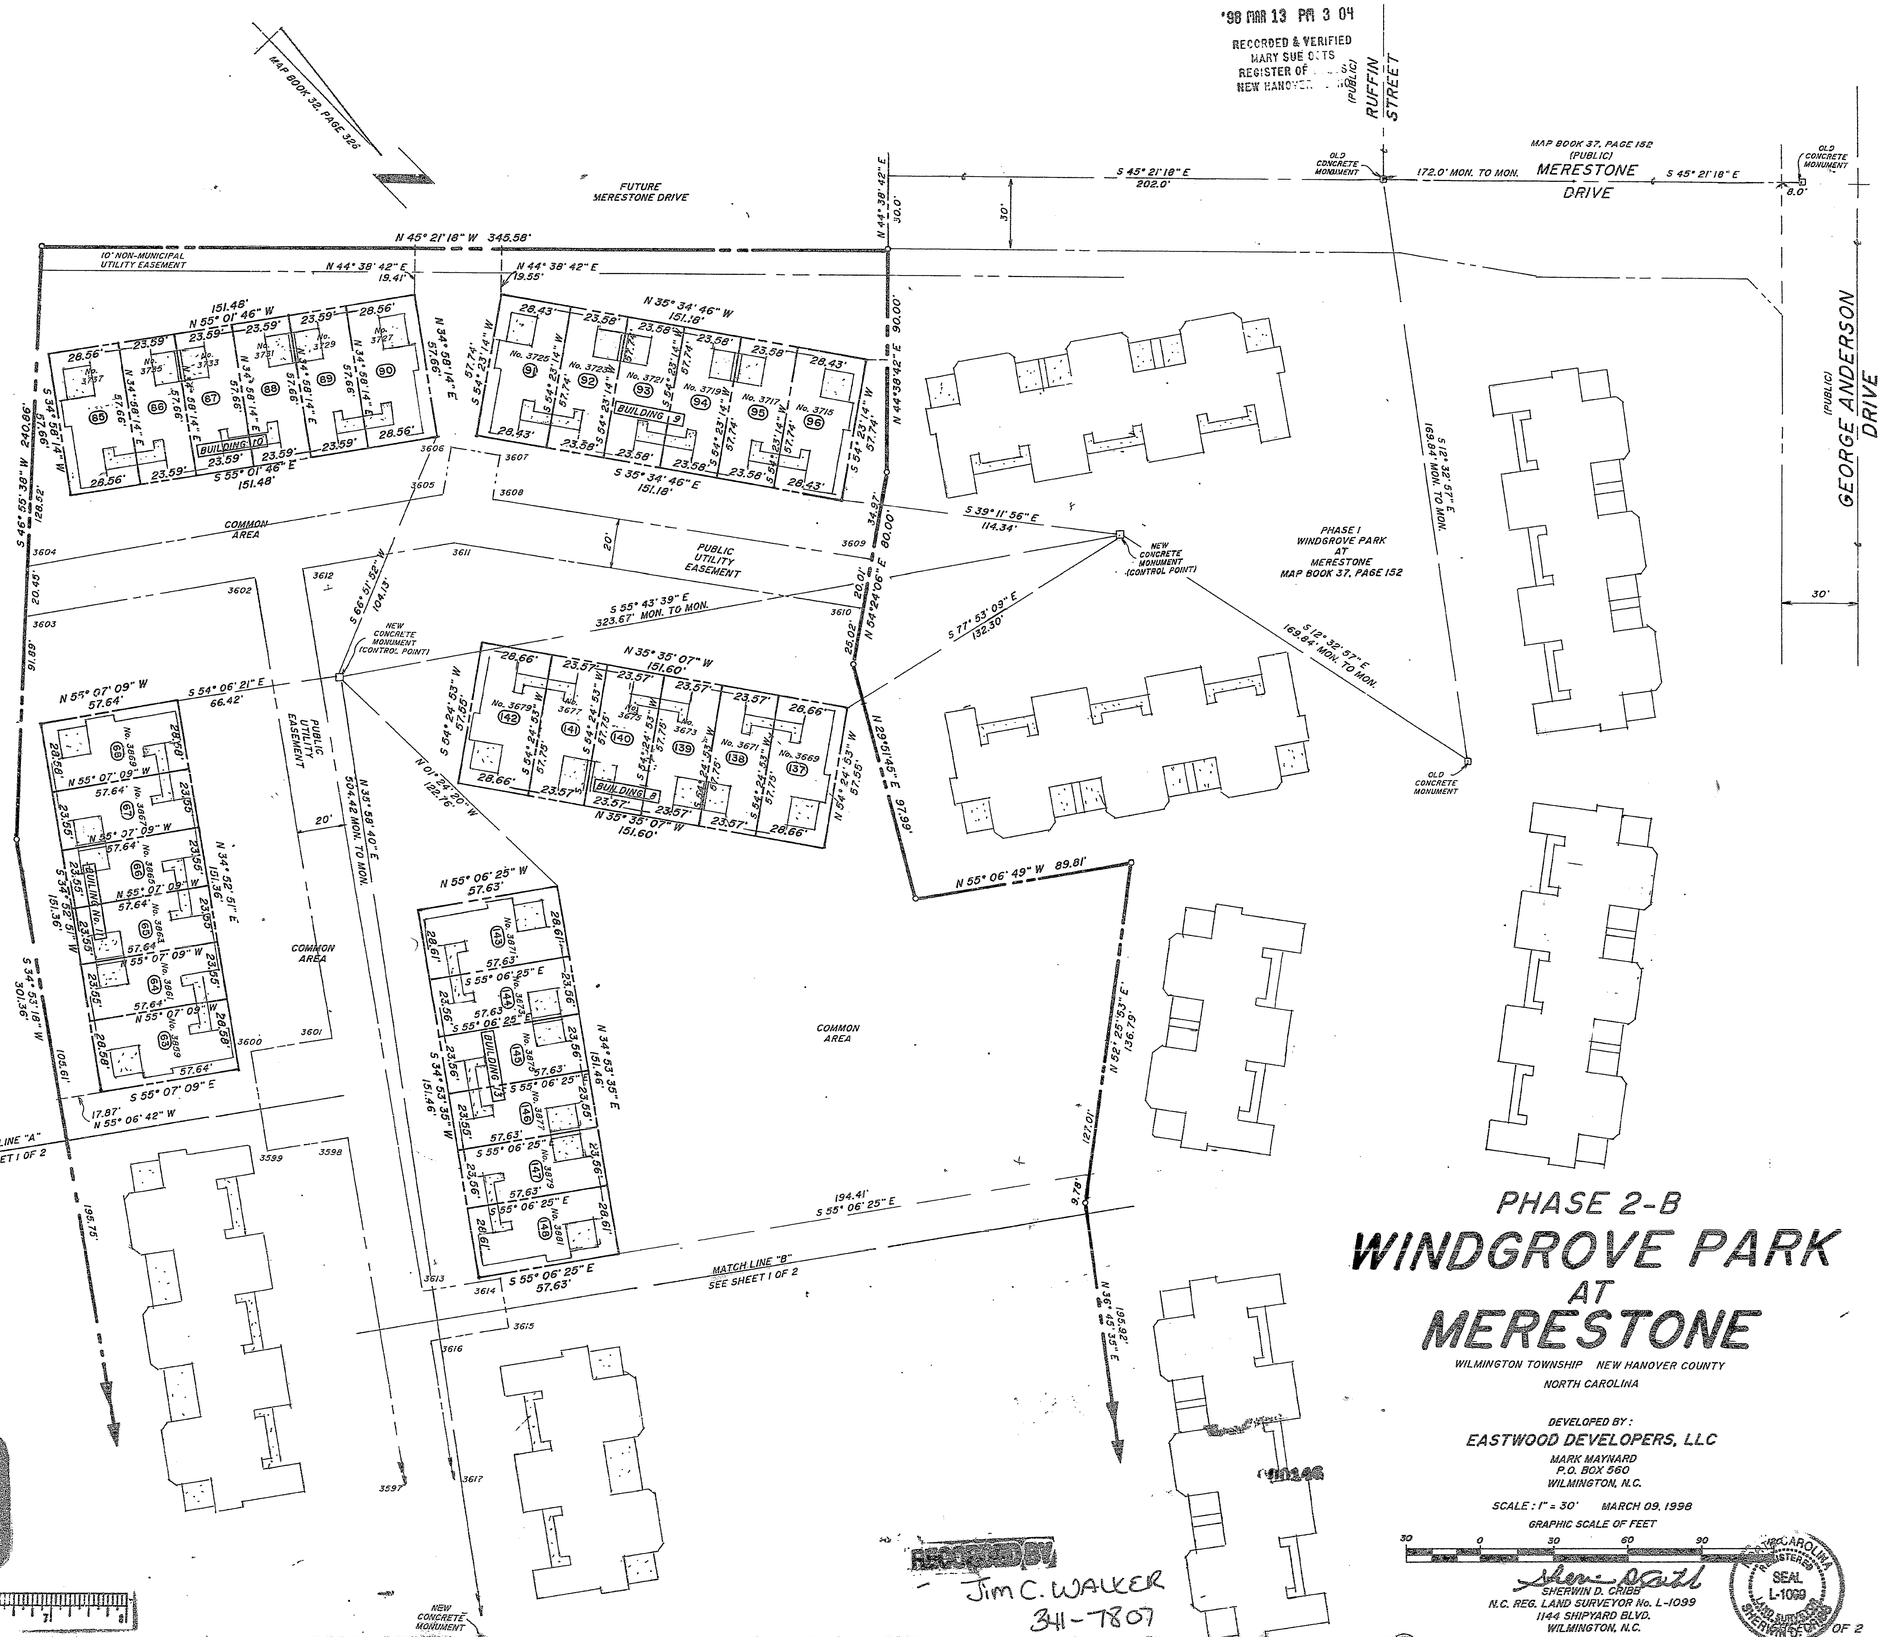


SCHEDULE OF CALLS
PUBLIC UTILITY EASEMENT

| | | |
|---|---|---|
| 3672–3596 | S 46° 40' 48" W | 68.09' |
| 3596–3597 | S 40°24'07" W | 77.46 |
| 3597–3598 | S 34°53'15" W | 142.76 |
| 3598–3599 | S 55°06'45" E | 33.22 |
| 3599–3600 | S 34°53'15" W | 40.65 |
| 3600–3601 | N 55°06'45" W | 33.22 |
| 3601–3602 | S 34°53'14" W | 188.84 |
| 3602–3603 | S 55°06'41" E | 95.20 |
| 3603–3604 | S 46°55'38" W | 20.45 |
| 3604–3605 | N 55°06'41" W | 172.26 |
| 3605–3606 | S 54°52'14" W | 20.02 |
| 3606–3607 | N 35°07'46" W | 20.00 |
| 3607–3608 | N 54°52'14" E | 17.93 |
| 3608–3609 | N 36°38'39" W | 156.76 |
| 3609–3610 | N 54°24'06" E | 20.00 |
| 3610–3611 | S 36°38'39" E | 168.53 |
| 3611–3612 | S 55°06'41" E | 62.98 |
| 3612–3613 | N 34°53'14" E | 296.23 |
| 3613–3614 | N 55°06'45" W | 32.47 |
| 3614–3615 | N 34°53'15" E | 20.00 |
| 3615–3616 | S 55°06'45" E | 32.47 |
| 3616–3617 | N 34°53'17" E | 57.00 |
| 3617–3618 | N 40°24'07" E | 79.52 |
| 3618–3673 | N 46° 40' 48" E | 69.56' |
| 3673–3672 | S 42° 13' 36" E | 20.00' |

0.45 ACRES

LOT AREAS

| | |
|---|---|
| LOT 63 | 1647 FT. SQ. |
| LOT 64 | 1357 FT. SQ. |
| LOT 65 | 1357 FT. SQ. |
| LOT 66 | 1357 FT. SQ. |
| LOT 67 | 1357 FT. SQ. |
| LOT 68 | 1647 FT. SQ. |
| LOT 85 | 1647 FT. SQ. |
| LOT 86 | 1360 FT. SQ. |
| LOT 87 | 1360 FT. SQ. |
| LOT 88 | 1360 FT. SQ. |
| LOT 89 | 1360 FT. SQ. |
| LOT 90 | 1647 FT. SQ. |
| LOT 91 | 1642 FT. SQ. |
| LOT 92 | 1362 FT. SQ. |
| LOT 93 | 1362 FT. SQ. |
| LOT 94 | 1362 FT. SQ. |
| LOT 95 | 1362 FT. SQ. |
| LOT 96 | 1642 FT. SQ. |
| LOT 137 | 1644 FT. SQ. |
| LOT 138 | 1356 FT. SQ. |
| LOT 139 | 1356 FT. SQ. |
| LOT 140 | 1356 FT. SQ. |
| LOT 141 | 1356 FT. SQ. |
| LOT 142 | 1644 FT. SQ. |
| LOT 143 | 1935 FT. SQ. |
| LOT 144 | 1358 FT. SQ. |
| LOT 145 | 1358 FT. SQ. |
| LOT 146 | 1358 FT. SQ. |
| LOT 147 | 1358 FT. SQ. |
| LOT 148 | 1935 FT. SQ. |

# PHASE 2-B
# WINDGROVE PARK AT MERESTONE

WILMINGTON TOWNSHIP NEW HANOVER COUNTY
NORTH CAROLINA

DEVELOPED BY:
EASTWOOD DEVELOPERS, LLC
MARK MAYNARD
P.O. BOX 560
WILMINGTON, N.C.

SCALE: 1" = 30' MARCH 09, 1998

GRAPHIC SCALE OF FEET
30 0 30 60 90

Sherwin D. Cribb
SHERWIN D. CRIBB
N.C. REG. LAND SURVEYOR No. L-1099
1144 SHIPYARD BLVD.
WILMINGTON, N.C.

NORTH CAROLINA REGISTERED LAND SURVEYOR SEAL L-1099 SHERWIN D. CRIBB

OF 2

350

RECORDED BY
Jim C. WALKER
341-7807

MAP BOOK 37 Page 350