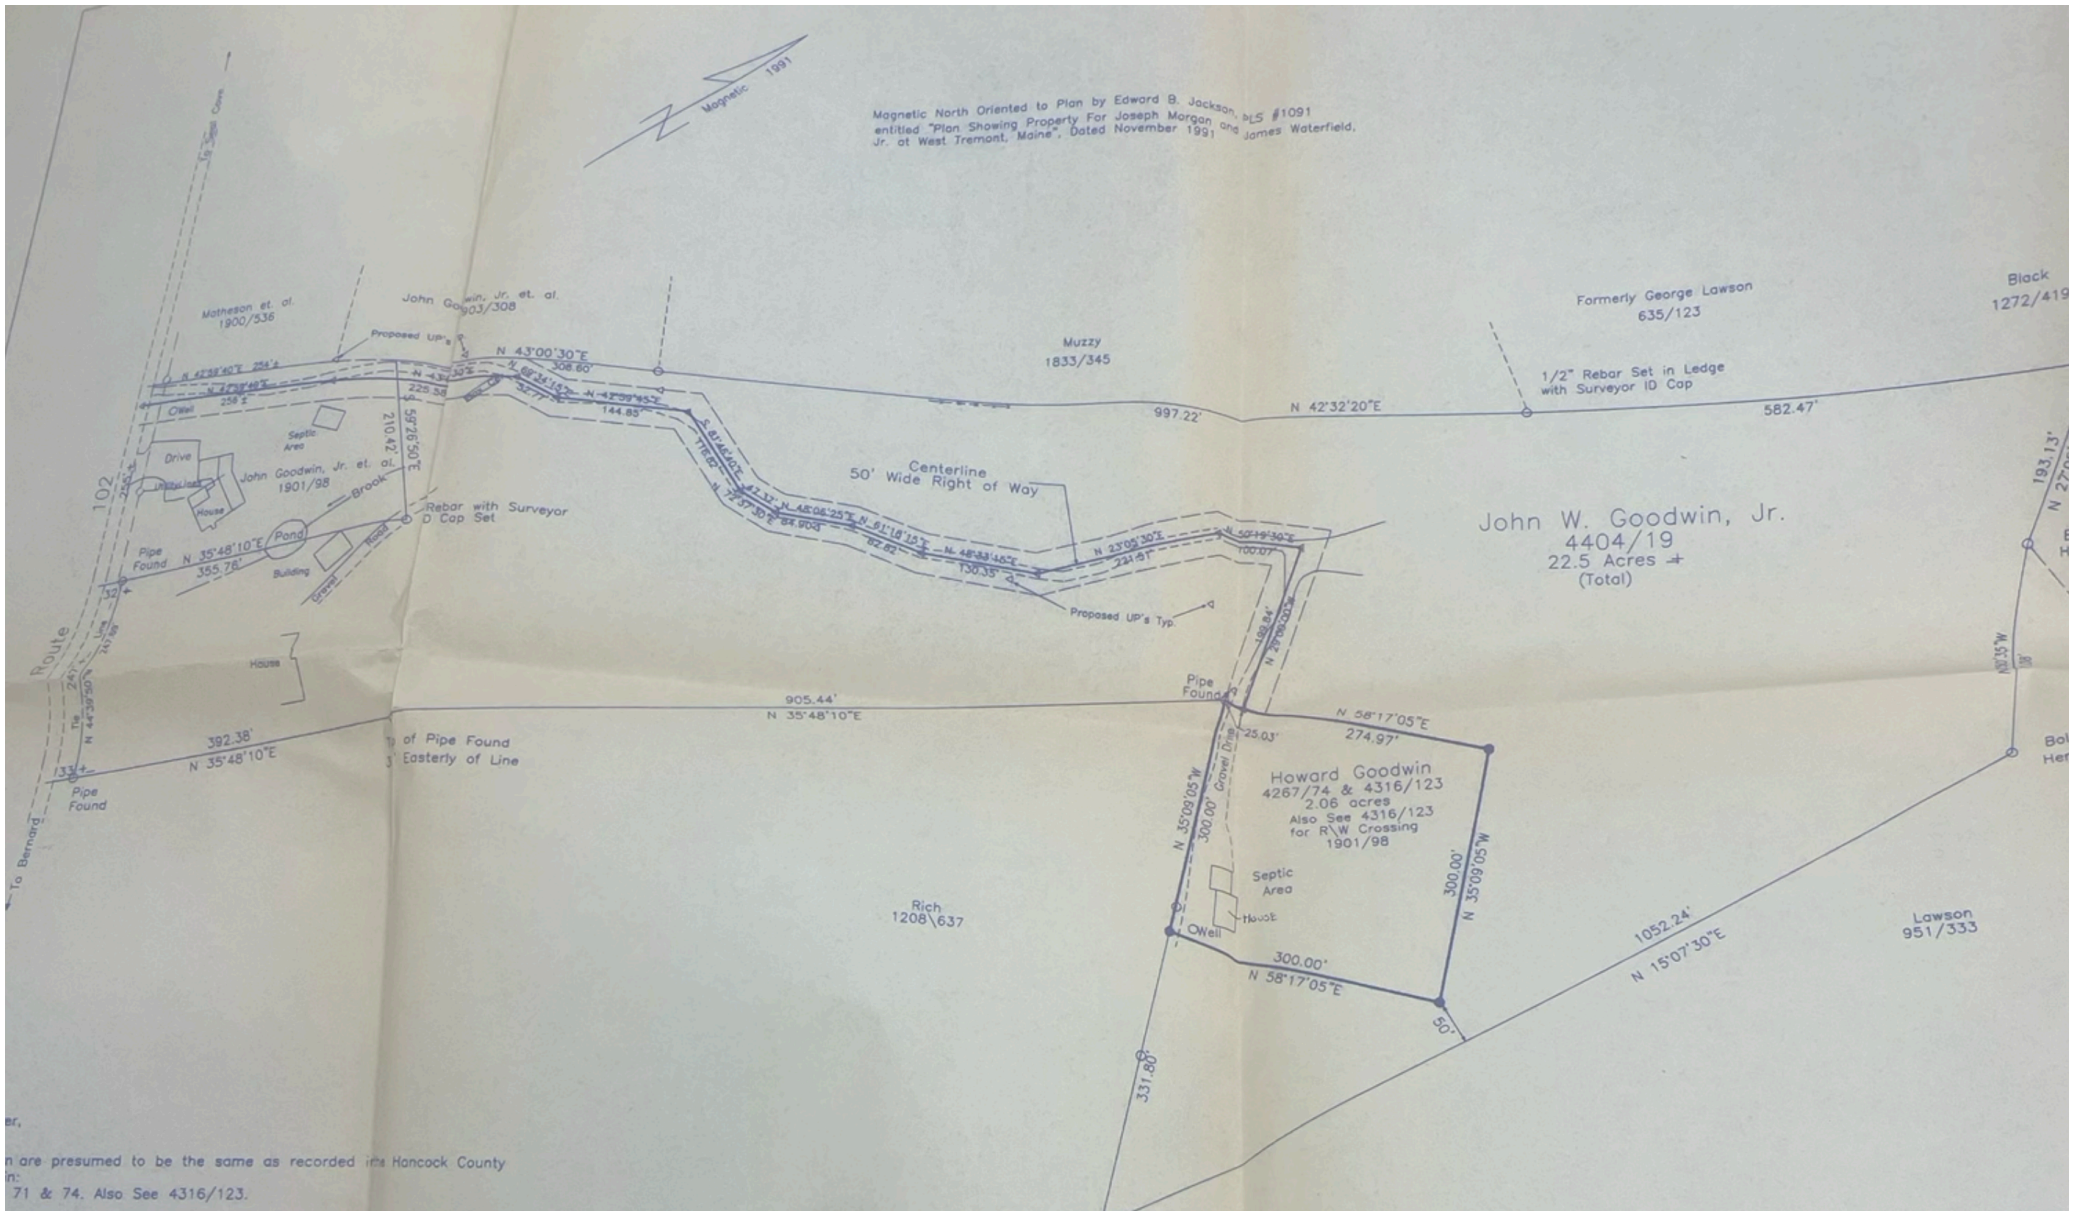
Magnetic North Oriented to Plan by Edward B. Jackson, PLS #1091
entitled "Plan Showing Property For Joseph Morgan and James Waterfield,
Jr. at West Tremont, Maine", Dated November 1991
Magnetic 1991
Matheson et. al.
1900/536
John Goodwin, Jr. et. al.
903/308
Proposed UP's
N 43°00'30"E
308.60'
Muzzy
1833/345
997.22'
N 42°32'20"E
Formerly George Lawson
635/123
1/2" Rebar Set in Ledge
with Surveyor ID Cap
582.47'
Black
1272/419
Drive
Septic
Area
Owell
House
John Goodwin, Jr. et. al.
1901/98
Brook
Pond
Building
Gravel
Road
Rebar with Surveyor
ID Cap Set
210.42'
S 26°16'55"E
Centerline
50' Wide Right of Way
144.85'
84.90'
87.82'
138.35'
234.61'
100.07'
Proposed UP's Typ.
John W. Goodwin, Jr.
4404/19
22.5 Acres +
(Total)
Pipe
Found
N 35°48'10"E
355.78'
Route
102
House
392.38'
N 35°48'10"E
905.44'
N 35°48'10"E
Pipe
Found
Pipe
Found
N 58°17'05"E
274.97'
Howard Goodwin
4267/74 & 4316/123
2.06 acres
Also See 4316/123
for R\W Crossing
1901/98
Septic
Area
House
Owell
300.00'
N 35°09'05"W
300.00'
N 35°09'05"W
300.00'
N 58°17'05"E
50'
331.80'
Rich
1208\637
1052.24'
N 15°07'30"E
Lawson
951/333
To Bernard
Easterly of Line
n are presumed to be the same as recorded in Hancock County
71 & 74. Also See 4316/123.