SURVEY EXCEPTIONS:
NOT ALL CORNERS MARKED WITH SURVEYOR'S ID#
DEED DESCRIPTION NOT PREPARED
REPORT NOT PREPARED

LOCATION MAP
NOT TO SCALE:

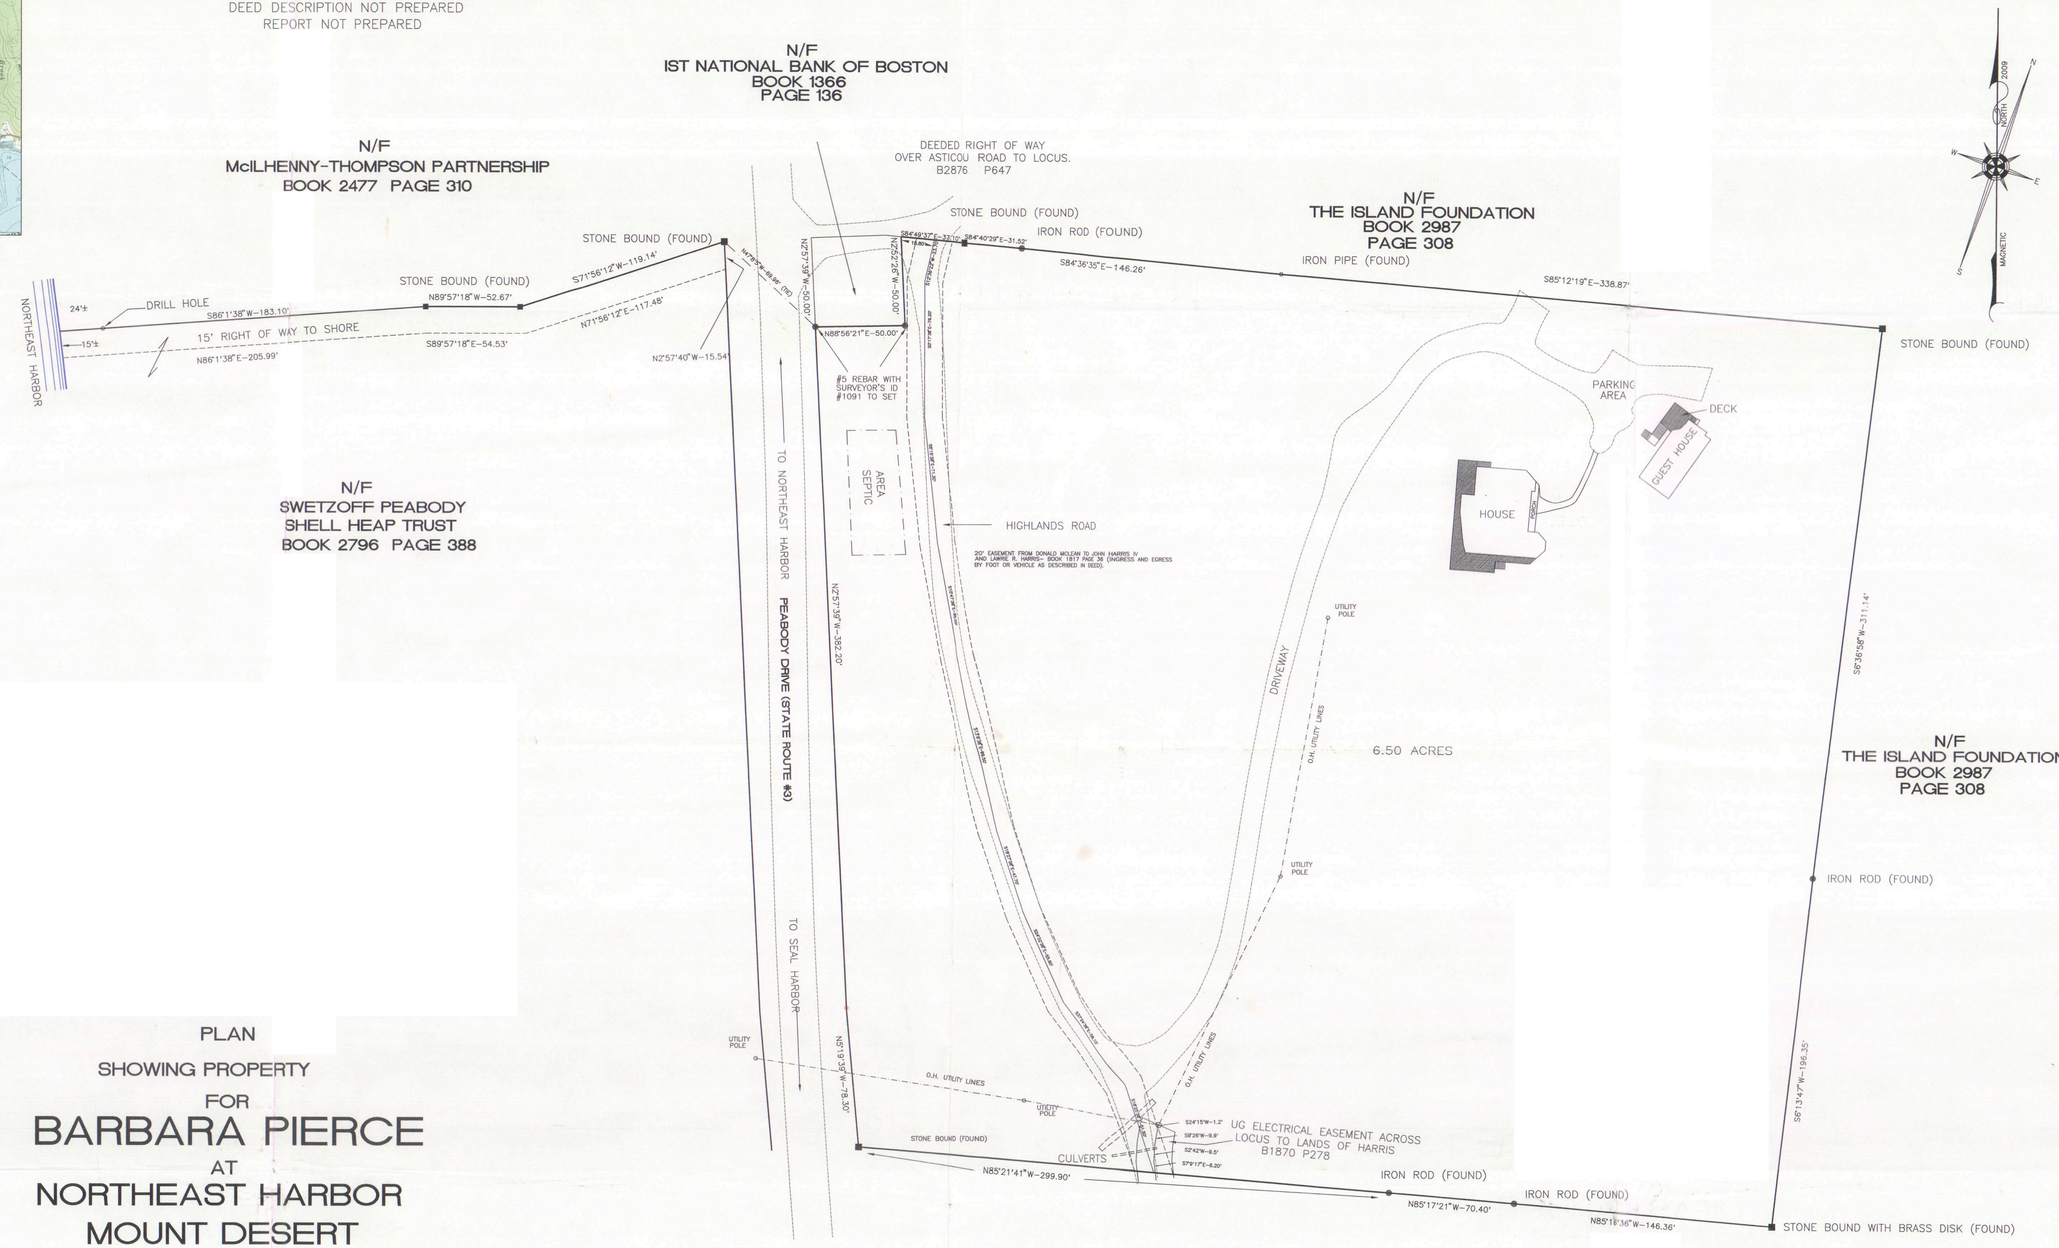

PLAN

SHOWING PROPERTY

FOR

BARBARA PIERCE

AT

NORTHEAST HARBOR
MOUNT DESERT
HANCOCK COUNTY, MAINE

OCTOBER 2009 SCALE 1" = 40'

BY: EDWARD B. JACKSON

P.L.S. # 1091

BAR HARBOR, MAINE

SCALE 1"=40' (1:480)

EDWARD B. JACKSON
PROFESSIONAL LAND SURVEYOR
BAR HARBOR, MAINE

STATE OF MAINE
EDWARD B. JACKSON
No. 1091
PROFESSIONAL LAND SURVEYOR

STATE OF MAINE
HANCOCK. SS. REGISTRY OF DEEDS
RECEIVED _____
AT__H__M__M. AND RECORDED
INSTRUMENT NO._____
FILE_____NO._____
ATTEST
_____
REGISTER

RECORD OWNER ADDRESS:
BARBARA PIERCE
11 CLINTON CORNERS ROAD
SALT POINT, NY 12578

DEED OF CONVEYANCE
BOOK 5315 PAGE 190

PLAN REFERENCES:
PLAN SHOWING PROPERTY AT NORTHEAST HARBOR, MAINE FOR JAMES A AND BARBARA L. RUSSELL NOVEMBER 1979 BY: ROBERT RAYNES R.L.S. – BAR HARBOR, MAINE.

DEED REFERENCES:
MONA T. MCLEAN, ROBERT MCLEAN III, E. GEORGE CROSS III, ADN JOSEPH A. O'CONNOR, JR. TO MONA T. MCLEAN, ROBERT MCLEAN III, CLARE M. CROSS, , ELIZABETH M. WOODRUFF, AND JOSEPH A. O'CONNOR, JR.
BOOK 2876 PAGE 647.