

101


This subdivision has been received and is approved by the Planning Board of the  
Town of Gouldsboro pursuant to Section 4946 of the 30 of the Revised Statutes of Maine  
October 13, 1969

Charles W. Chandler  
James M. Simpson  
Lawrence J. Jordan Jr.

PARCEL SUBDIVISION  
**GOULDSBORO**  
COREA BY THE SEA  
Western Division  
HANCOCK COUNTY, MAINE  
SCALE 1" = 100'

STATE OF MAINE  
HANCOCK, ss. REGISTRY OF DEEDS  
Received Oct. 29, 1969  
10 h 20 m A.M. and Recorded  
Page 101  
ATTEST  
*Lennie B. Patten*  
Register

KOLMAN TIMBERLAND CONSULTANTS, INC.  
JULY 1969

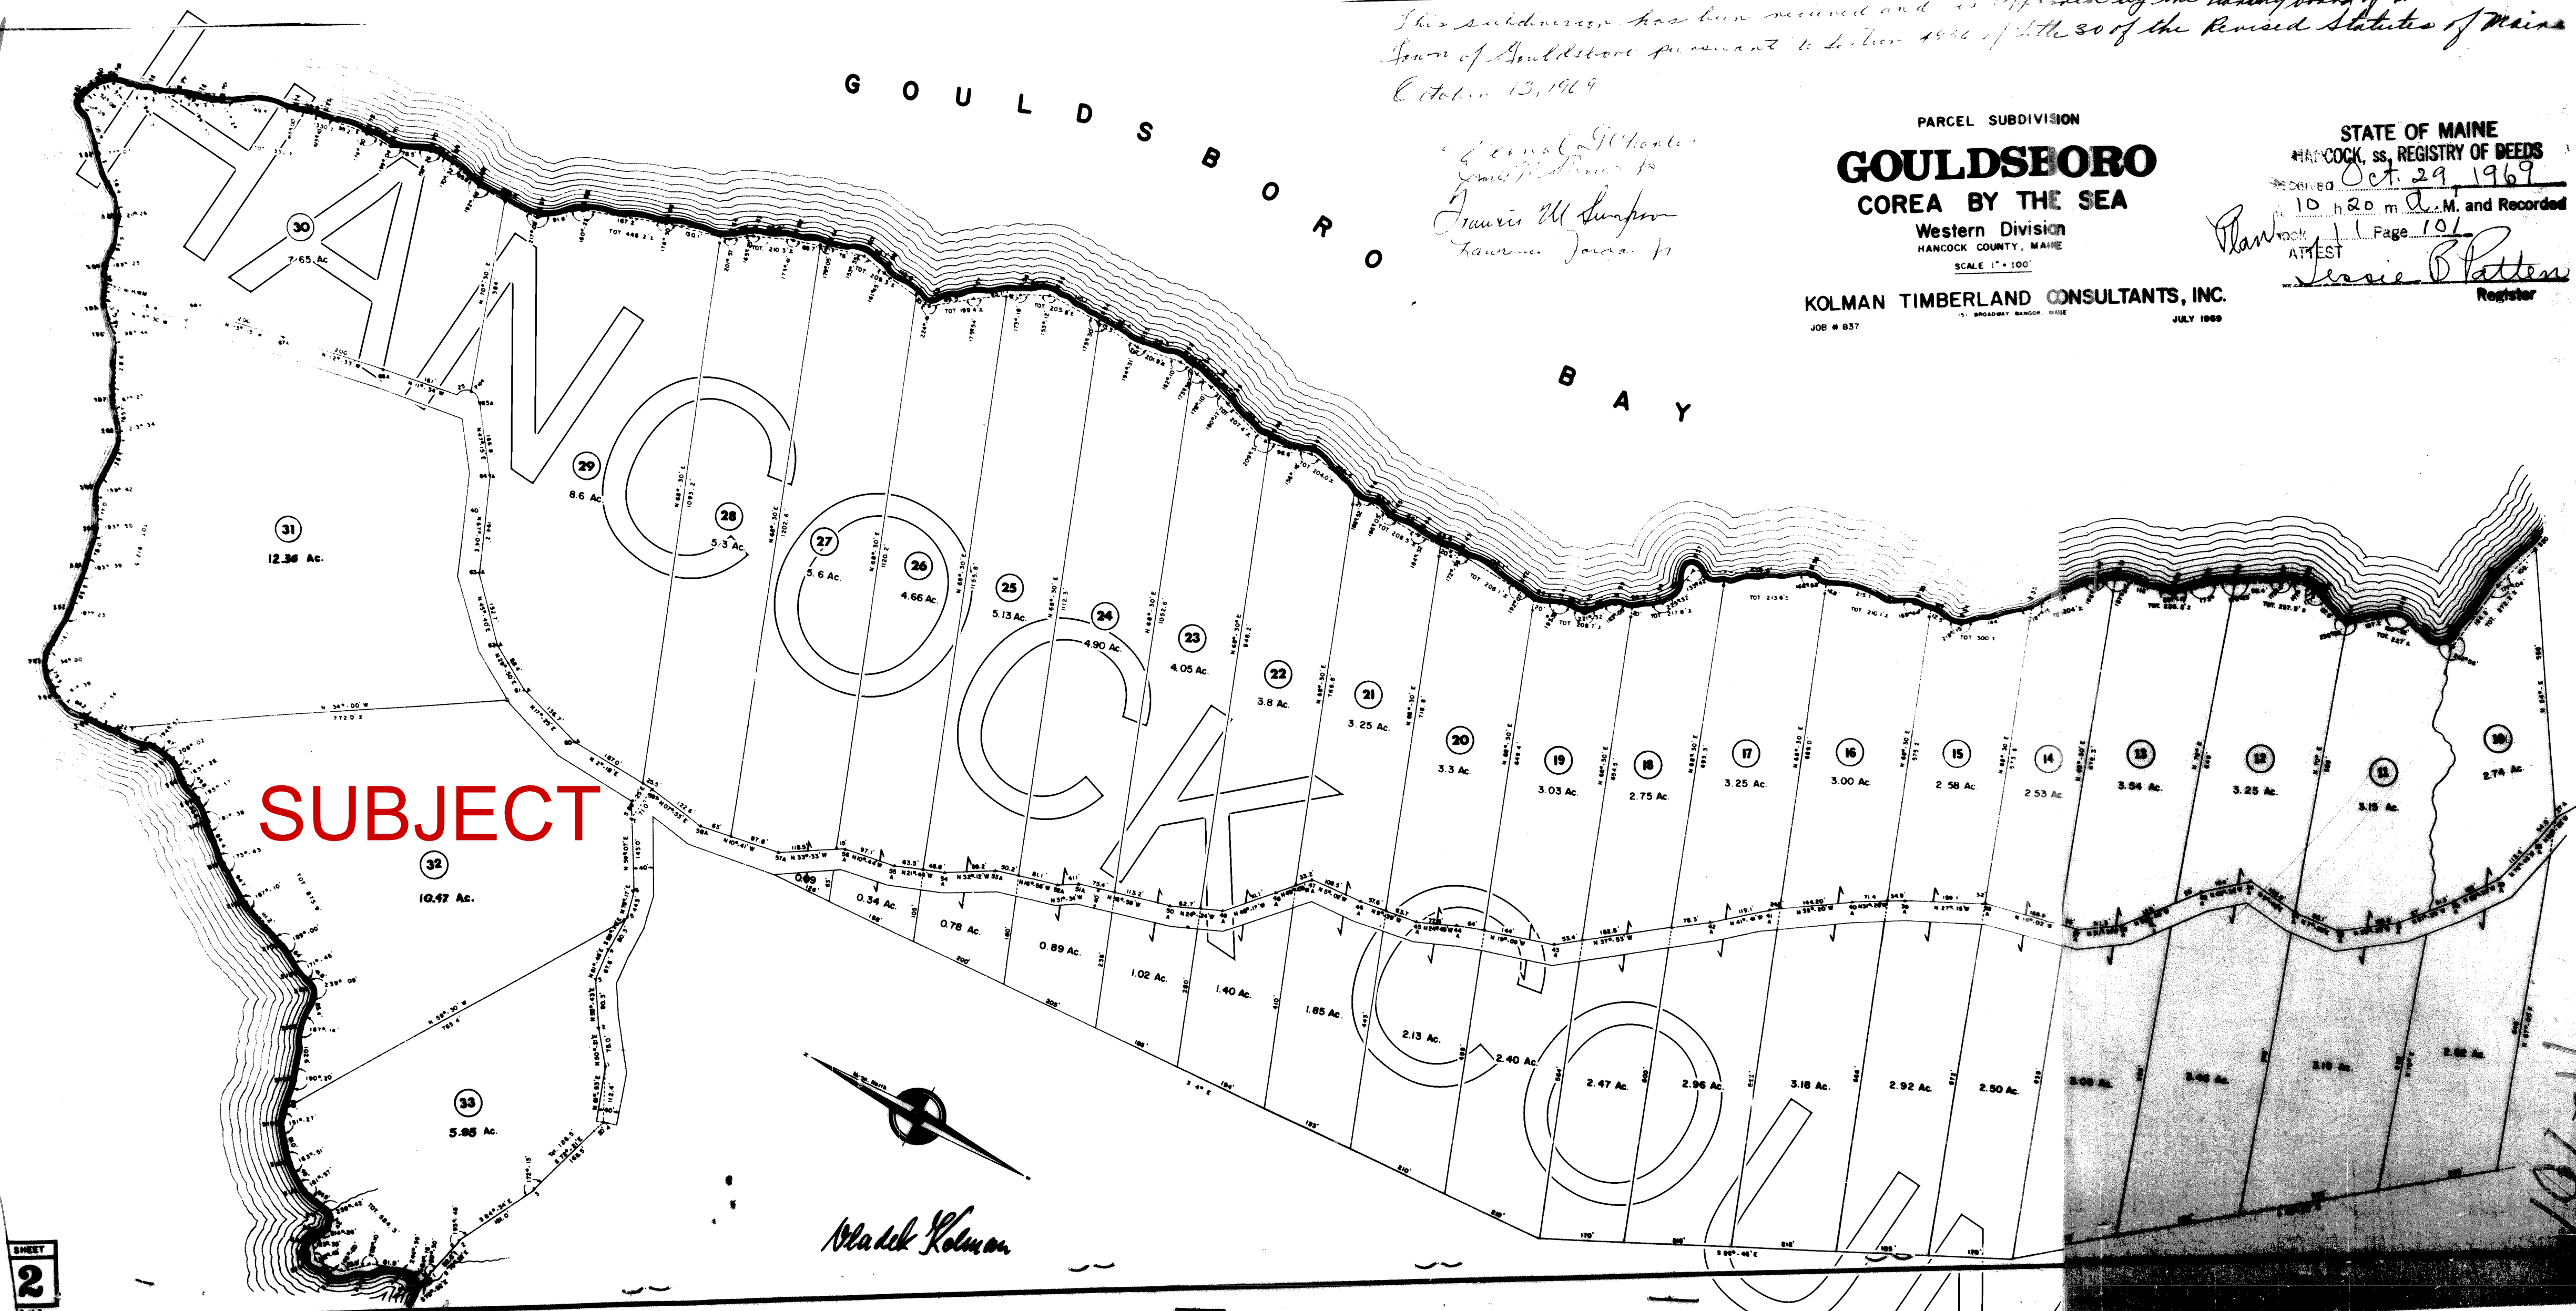

SUBJECT

Black Kolman

SHEET  
2

11-101

101-11