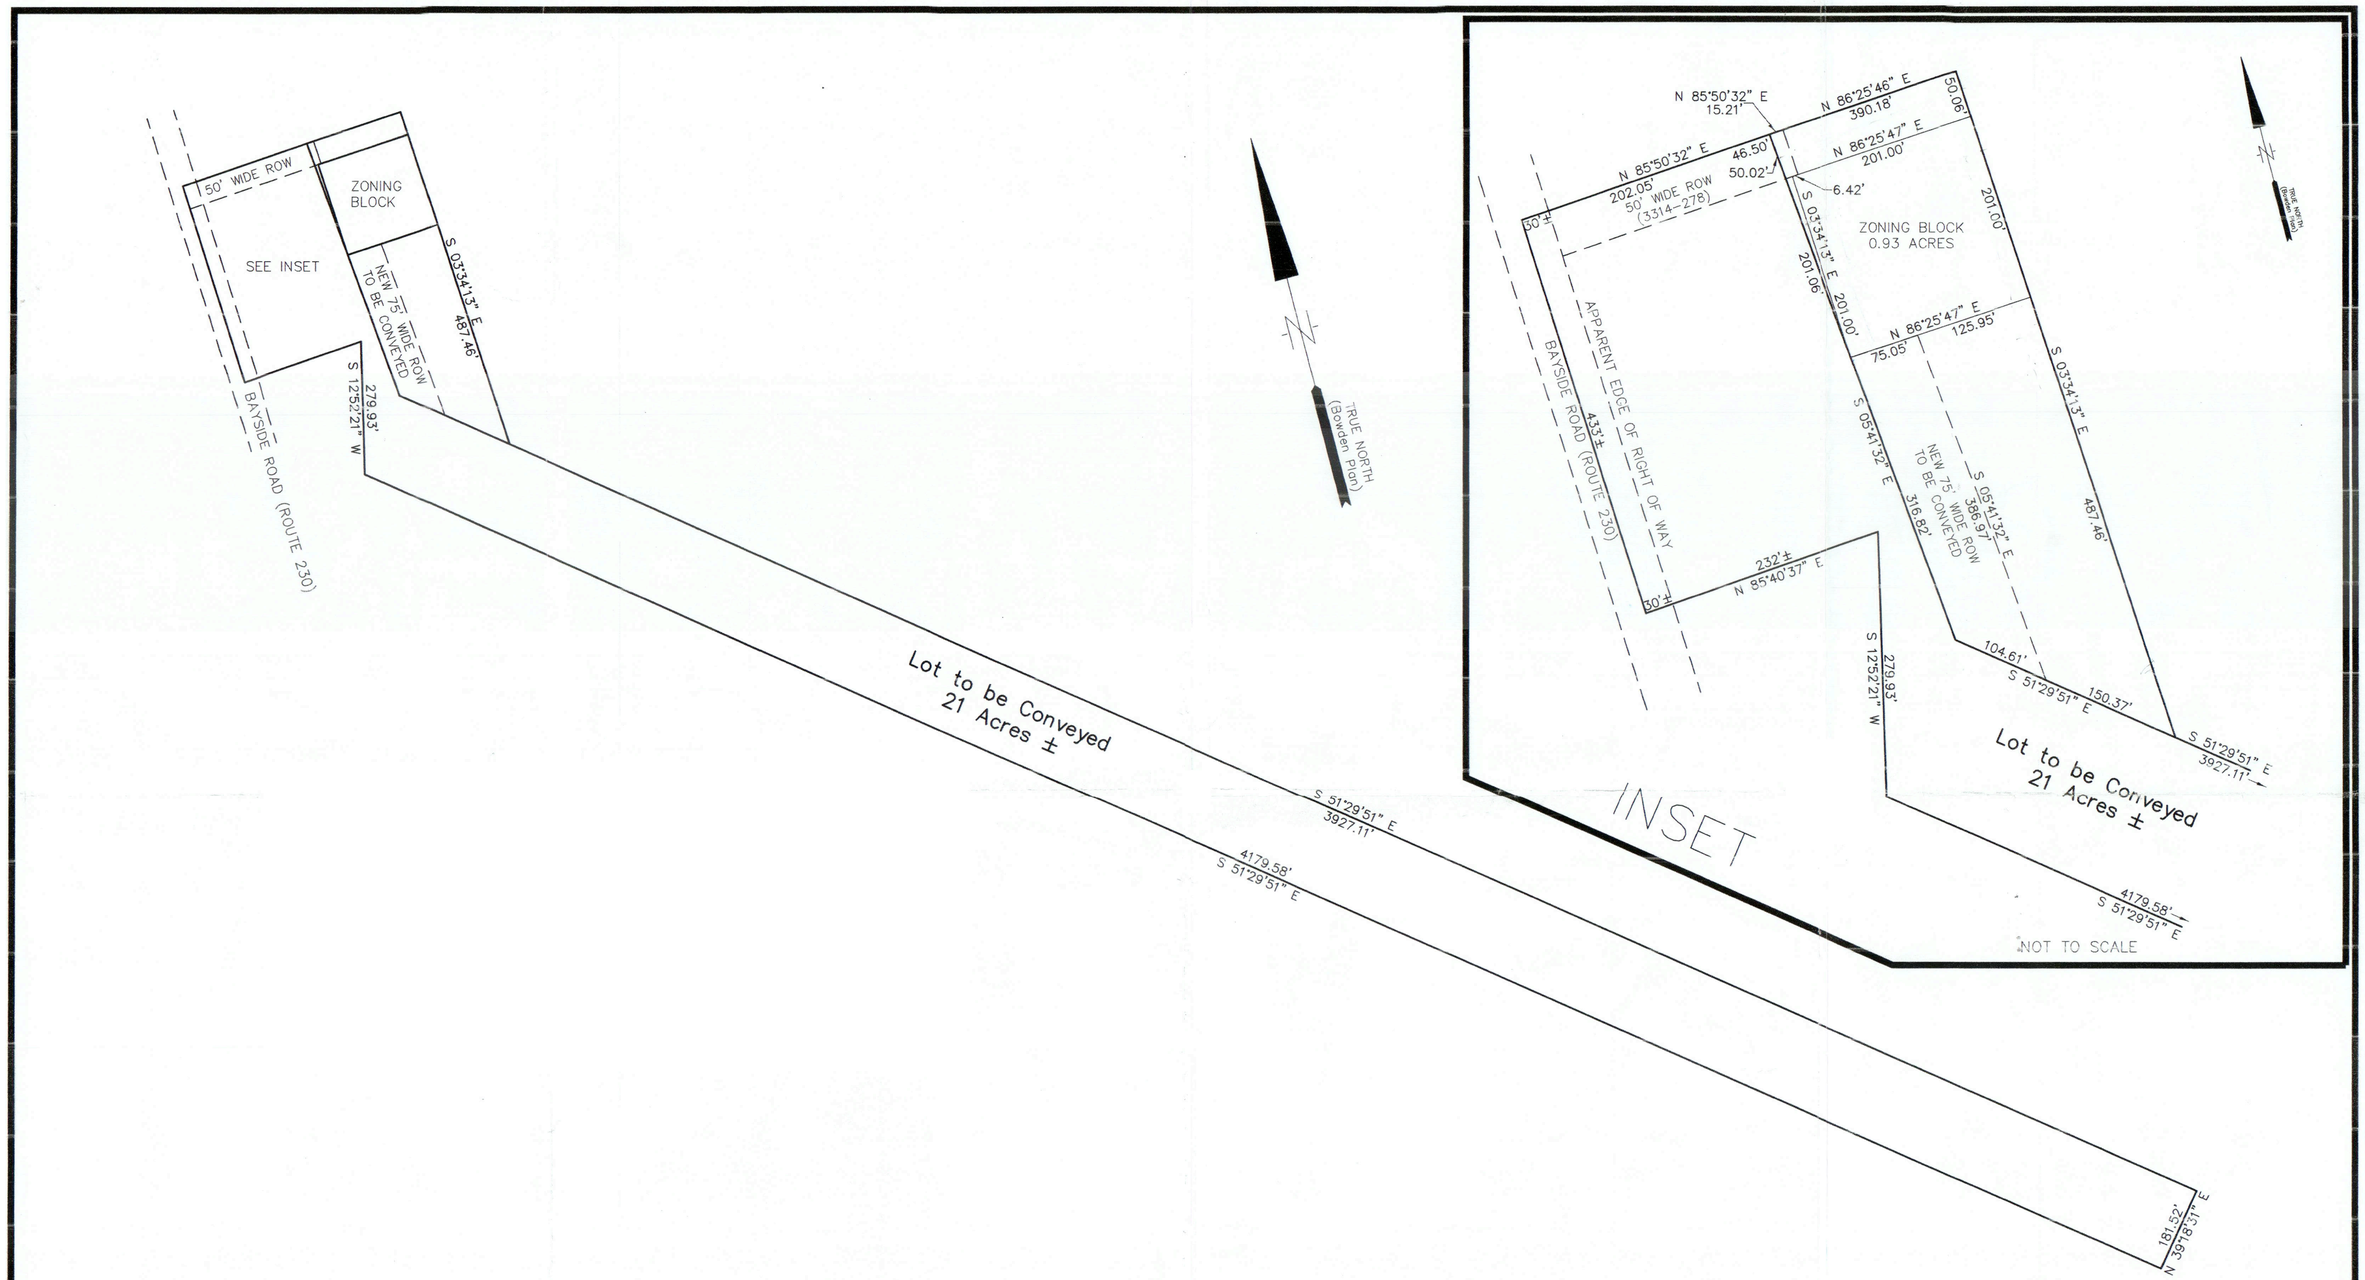


Herrick & Salsbury INC.
LAND SURVEYORS
130 OAK STREET SUITE 1
ELLSWORTH, MAINE 04605
PHONE : 207-667-7370
FAX : 207-667-7384
www.herrickandsalsbury.com

SURVEY CERTIFICATION :

This plan was prepared from information obtained from a Plan of Boundary Survey for Jerry & Debra Taylor, dated September 14, 2006, by Allen-Bowden, Inc., it in NO WAY CONFORMS to the technical standards, as applicable, contained in Chapter 90, Part 2, of the rules of the Board of Licensure For Professional Land Surveyors.

OWNER INFORMATION:

Elizabeth A. & Robert Bell
Book 5493, Page 25
Tax Parcel: M 5, L 40

PROPERTY SKETCH FOR:

Elizabeth A. & Robert Bell

1738 Bayside Road, Trenton, Maine

December 7, 2017 Scale : 1" = 150'

0 150 225 300 450 750

Graphic Scale in Feet

05049