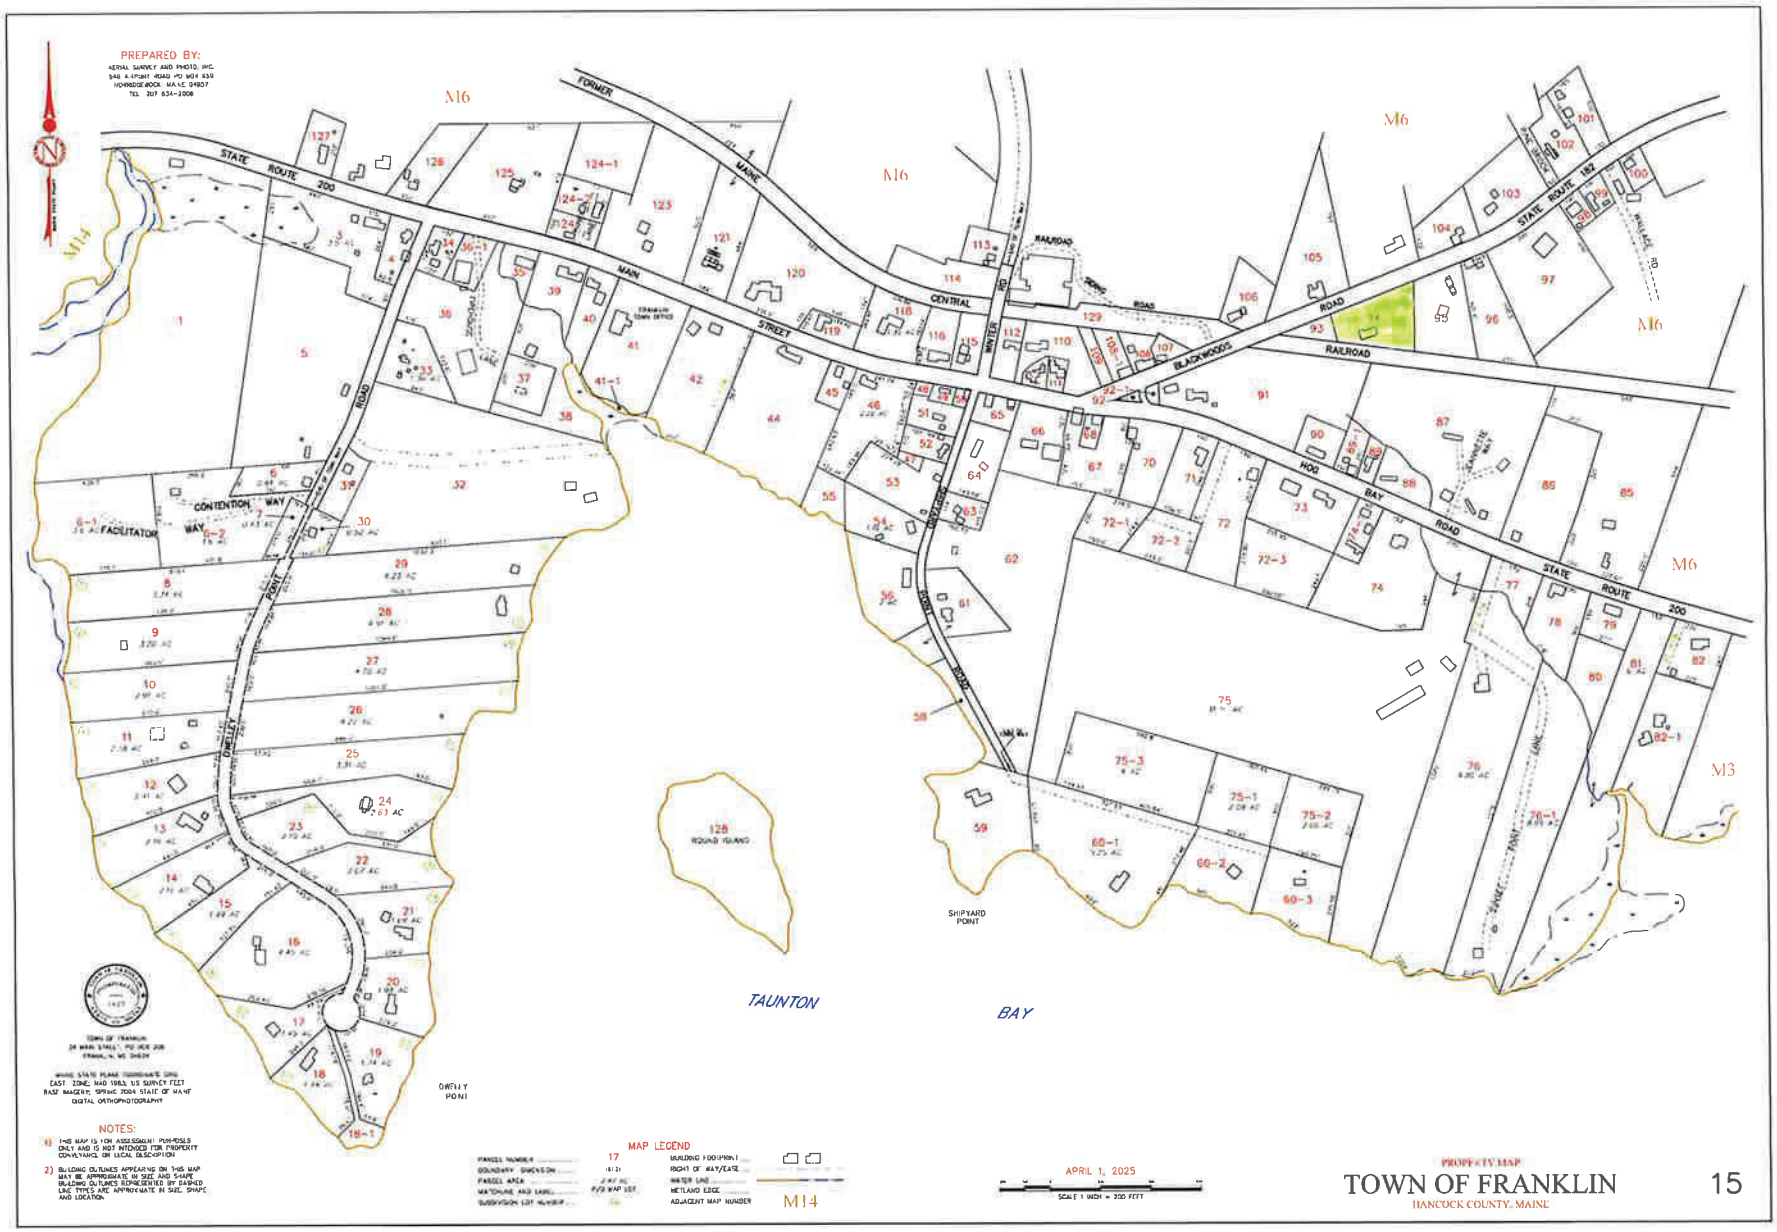
PREPARED BY:
AERIAL SURVEY AND PHOTO, INC.
948 AIRPORT ROAD PO BOX 639
MONROE BOOK, MAINE 04957
TEL 207 634-2008
M16
M14
M6
M3
STATE ROUTE 200
MAIN STREET
CENTRAL
FORMER MAINE
RAILROAD
BLACKWOODS
RAILROAD
HOG BAY ROAD
STATE ROUTE 182
CONTENTION WAY
FACILITATOR WAY
POINT ROAD
OWELLY ROAD
SHIPYARD POINT ROAD
SHIPYARD POINT
ROUND ISLAND
TAUNTON BAY
OWELLY POINT
NOTES:
1) THIS MAP IS FOR ASSESSING PURPOSES ONLY AND IS NOT INTENDED FOR PROPERTY CONVEYANCE OR LEGAL DESCRIPTION
2) BUILDING OUTLINES APPEARING ON THIS MAP MAY BE APPROXIMATE IN SIZE AND SHAPE. BUILDING OUTLINES REPRESENTED BY DASHED LINE TYPES ARE APPROXIMATE IN SIZE, SHAPE AND LOCATION
MAP LEGEND
BUILDING FOOTPRINT
RIGHT OF WAY/EASE
WATER LINE
WETLAND EDGE
ADJACENT MAP NUMBER
APRIL 1, 2025
SCALE 1 INCH = 200 FEET
PROPERTY MAP
TOWN OF FRANKLIN
HANCOCK COUNTY, MAINE
15