


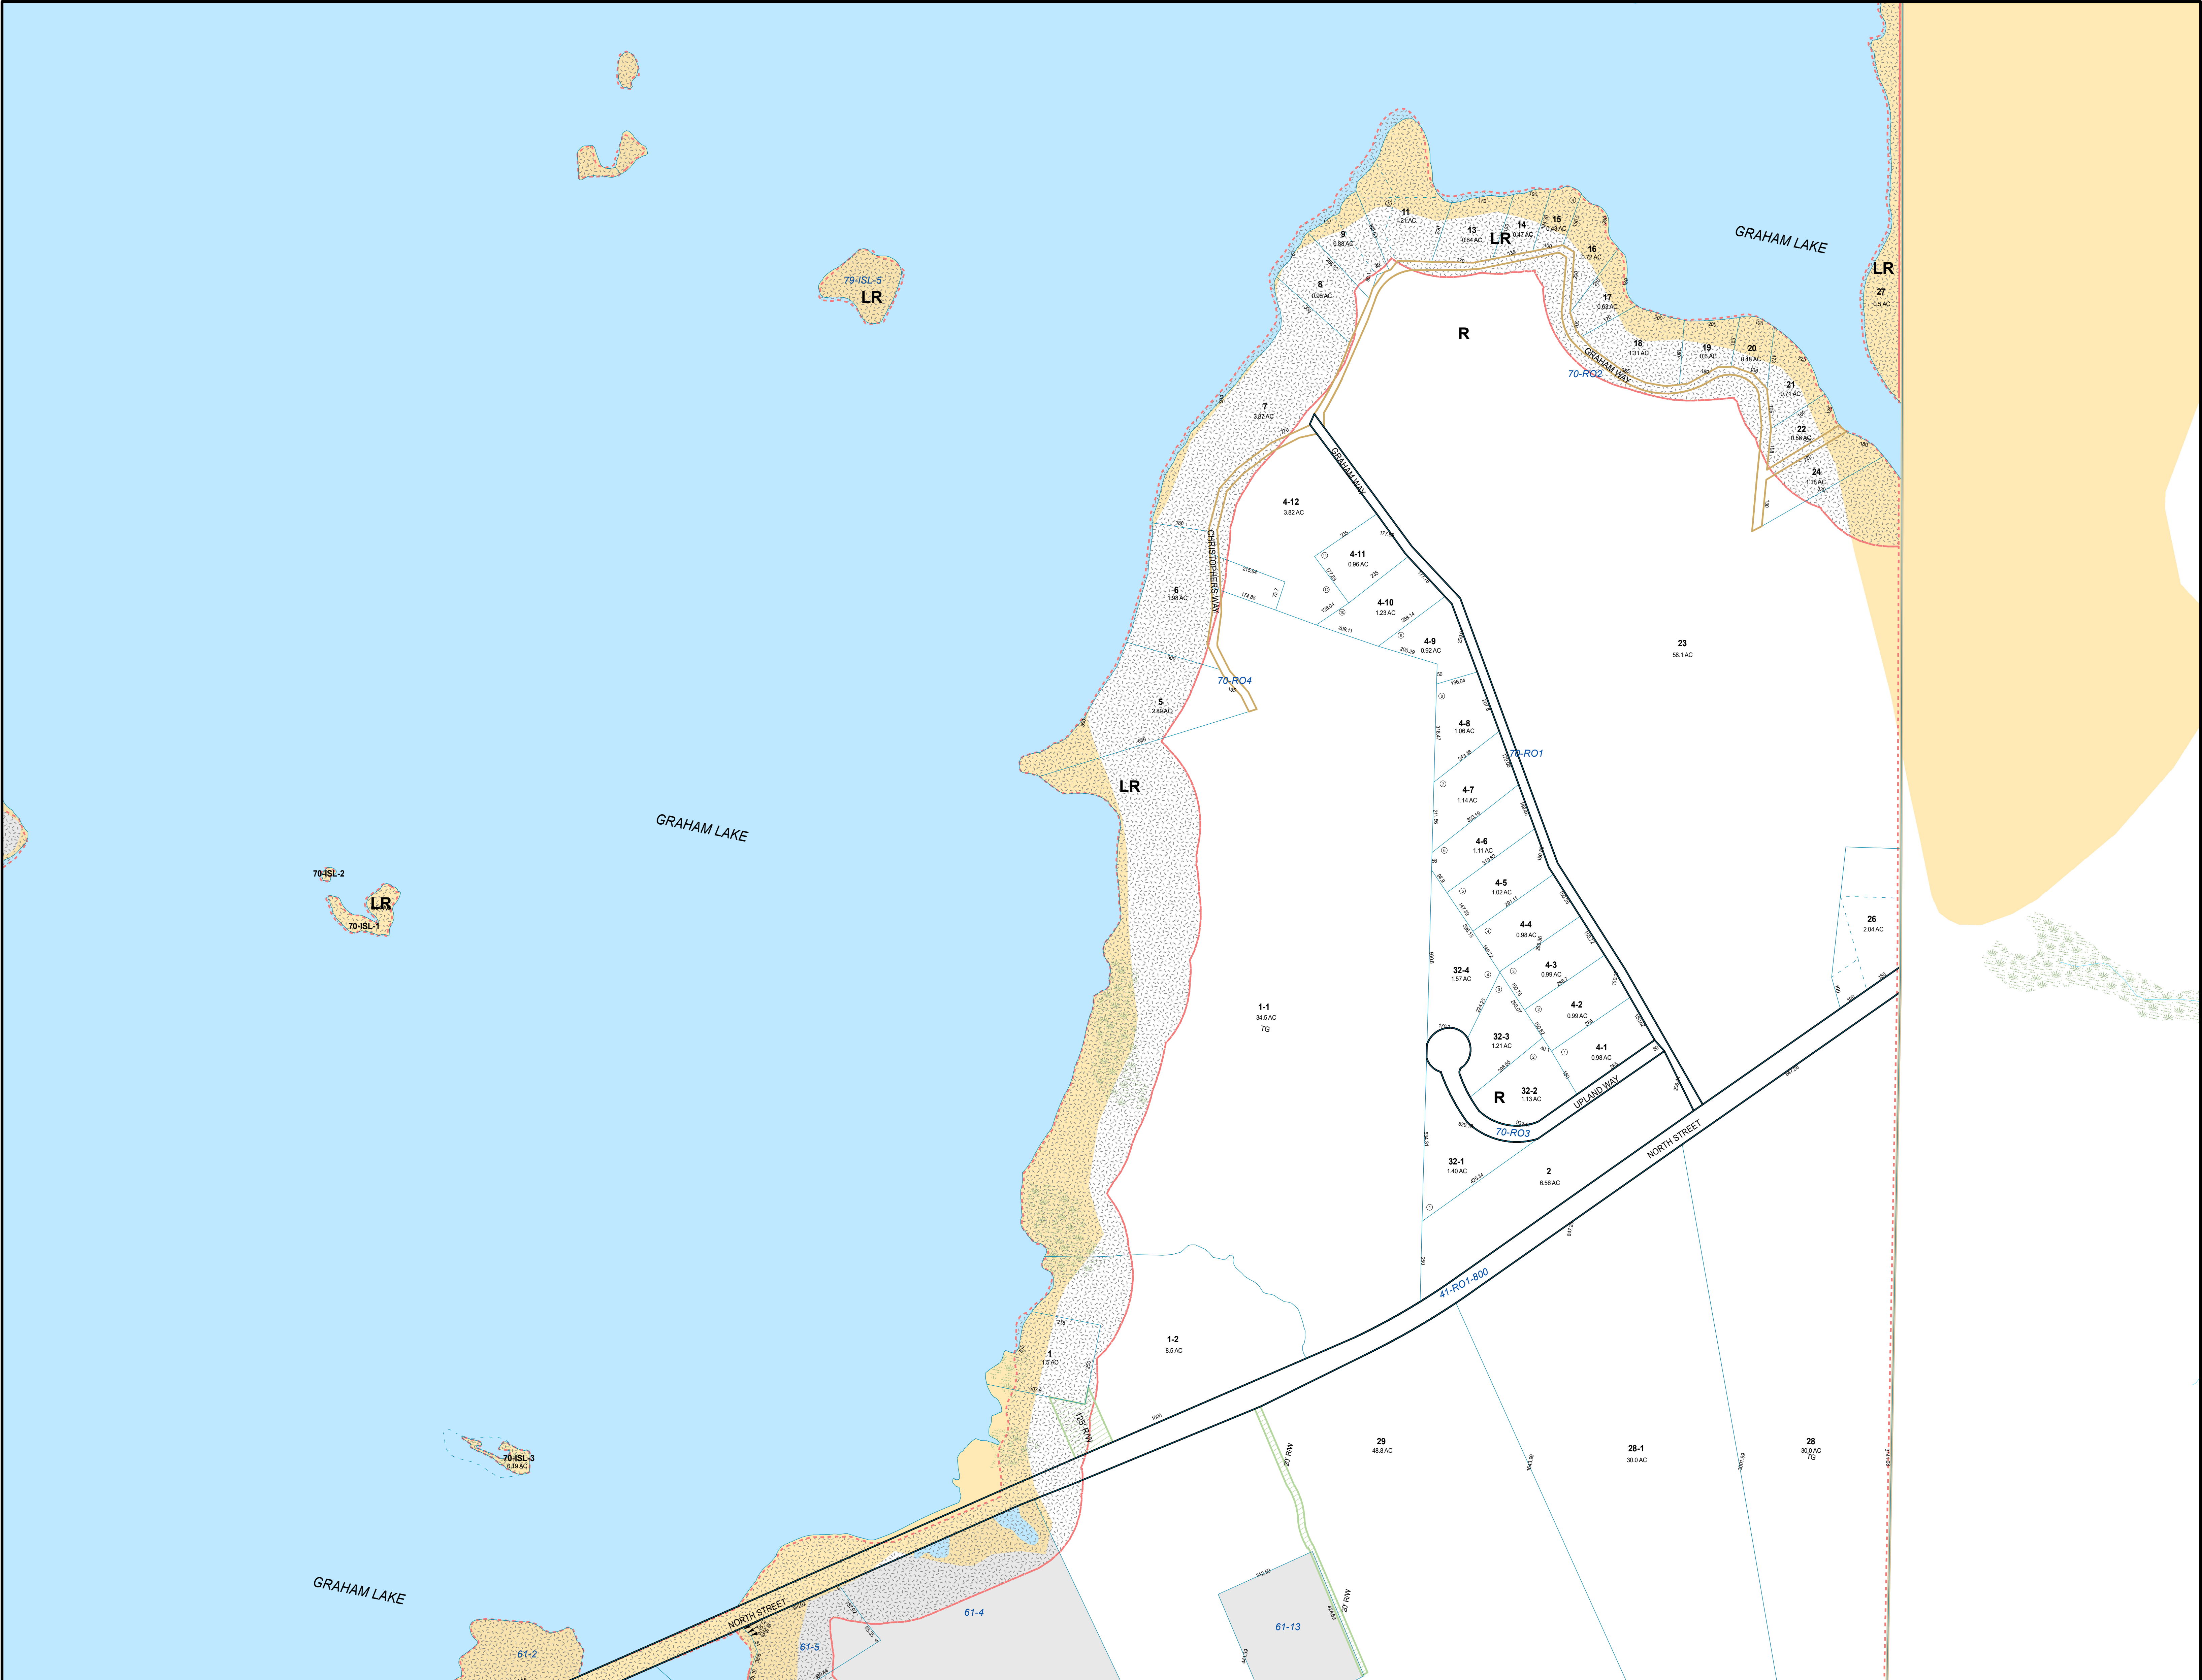

THIS MAP IS FOR ASSESSMENT PURPOSES. IT IS NOT VALID FOR LEGAL DESCRIPTION OR CONVEYANCE.

THE HORIZONTAL DATUM IS THE MAINE STATE PLANE COORDINATE SYSTEM, NAD 83.

REVISED AND REPRINTED BY

CAI Technologies

Precision Mapping, Geospatial Solutions.

11 Pleasant Street, Littleton, NH 03561
800.322.4540 - www.cai-tech.com

LEGEND

Parcel Boundary	TIF Zone	Shoreland Zoning	Flood Zones 2016
Public Right-of-Way	Development District	Drinking Water Protection (DW)	A
Private Right-of-Way	Water Body	General Development (GD)	AE
Railroad Right-of-Way	Perennial Stream	Limited Residential (LR)	VE
Easement	Intermittent Stream	Resource Protection (RP)	
Utility Right-of-Way	Wetland (NWI)	Stream Protection (SP)	
Zoning Boundary			

SCALE: 1" = 200'

FEET: 200 100 0 200 400 600

METERS: 50 25 0 50 100 150

REVISED TO: APRIL 1, 2024

PROPERTY MAPS

ELLSWORTH

MAINE

INDEX DIAGRAM

78	79
69	70
60	61

N

MAP NO.

70