PLANNING BOARD APPROVAL

Benjamin C. Bates
CHAIR PERSON
Samuel [illegible]
Raymond Lambert 5/7/90

DATE 5/7/90

WEST BRANCH SUBDIVISION OF PROPERTY -- GORDON FELLIS MARIAVILLE, MAINE

SCALE: 1" = 100'


FEB. 1989

100 0 100 200 400

C.R. SIMPSON, R.L.S.

NOTES:

° DENOTES A 5/8" RE-BAR SET.
THIS SUBDIVISION CONSISTS OF 12 LOTS WITH A TOTAL AREA OF 18.02± AC.
⊕ DENOTES SOILS TEST.
OWNER OF SUBDIVISION IS GORDON FELLIS

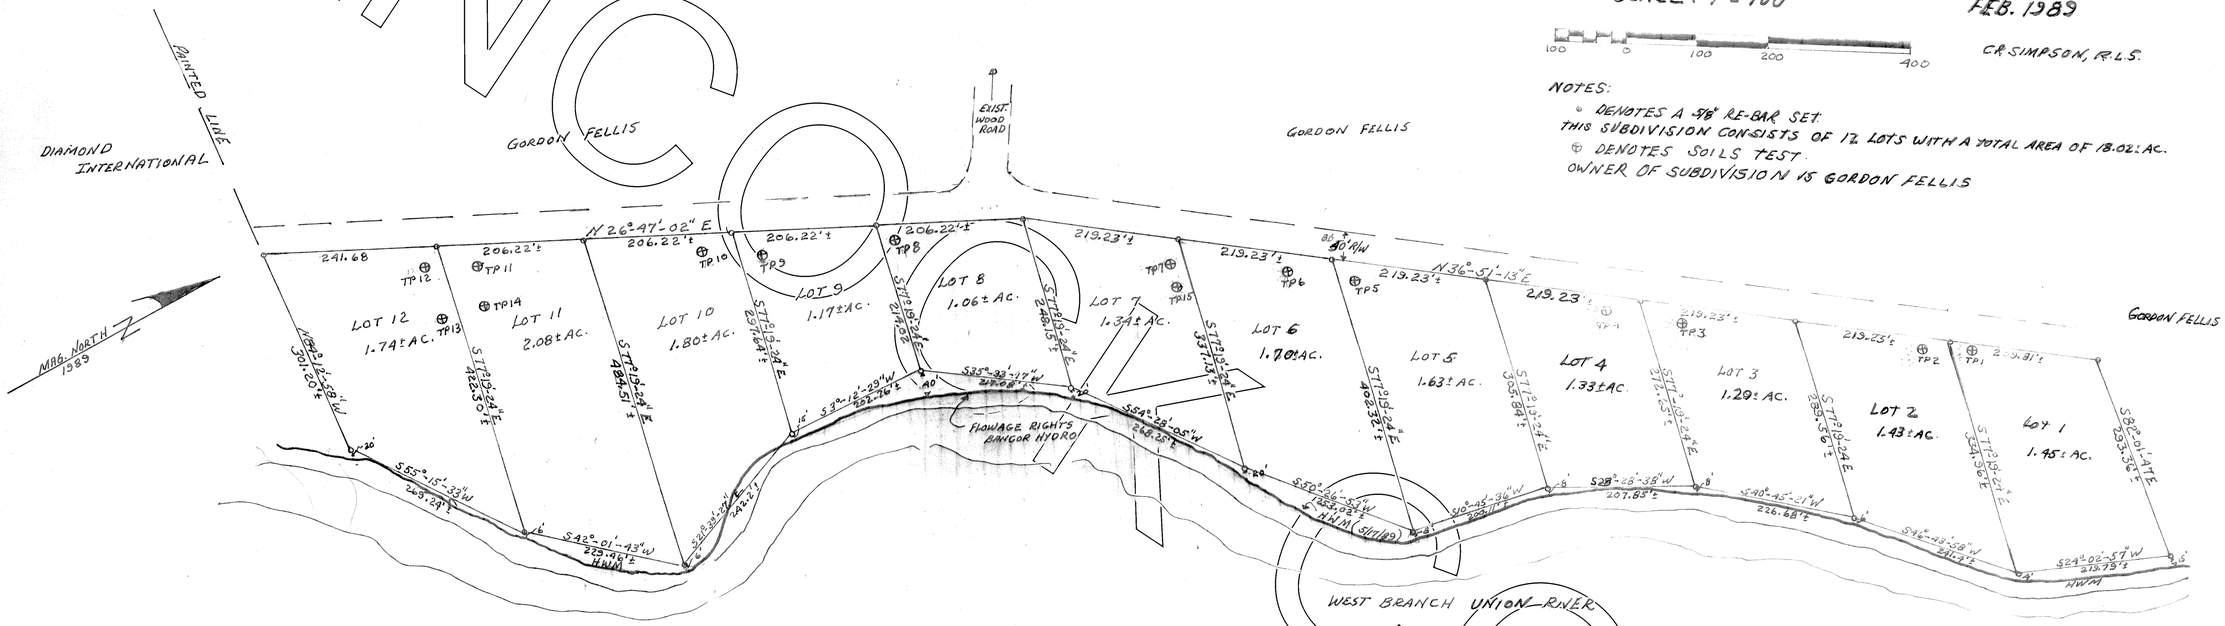

I HEREBY CERTIFY THAT THIS STANDARD BOUNDARY SURVEY CONFORMS TO CATEGORY I, CONDITION II OF THE MAINE BOARD OF REGISTRATION FOR LAND SURVEYOR STANDARDS.

Charles P. Simpson

STATE OF MAINE
CHARLES PAUL SIMPSON 738
REGISTERED LAND SURVEYOR

3/6/90

STATE OF MAINE
HANCOCK, ss. REGISTRY OF DEEDS
RECEIVED May 03, 1990
AT 2 H. 30 M. P M. AND RECORDED
FILE 23 NO 148
ATTEST Donna Dority

HANCOCK COUNTY

PLAN #232
PLAN #232