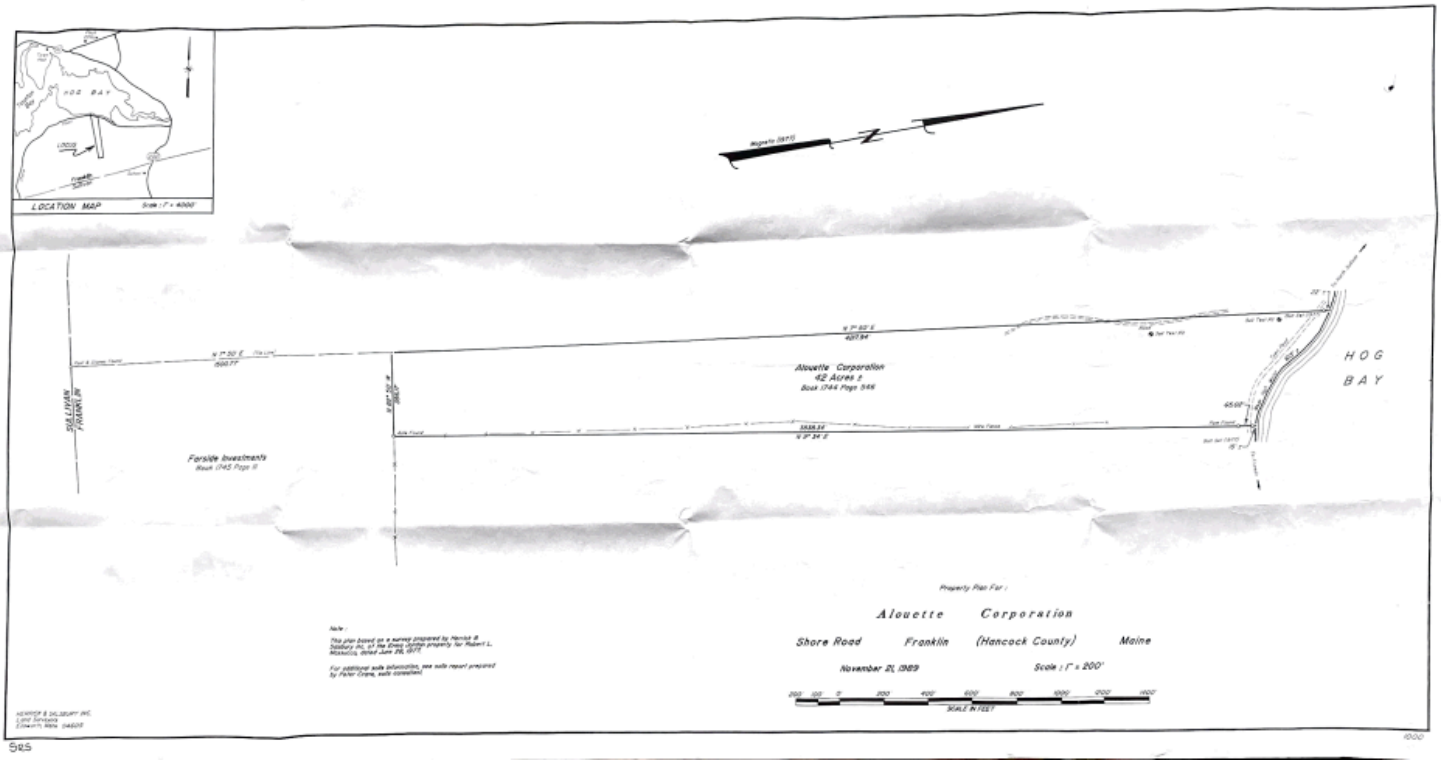
LOCATION MAP
Scale : 1" = 4000'
HOG BAY
LOCUS
Alouette Corporation
42 Acres ±
Book 1744 Page 546
Forside Investments
Book 1745 Page 11
SULLIVAN
FRANKLIN
HOG
BAY
Property Plan For :
Alouette Corporation
Shore Road Franklin (Hancock County) Maine
November 21, 1989
Scale : 1" = 200'
SCALE IN FEET
Note :
This plan based on a survey prepared by Henrick B. Salisbury Inc. of the Grass Garden property for Robert L. Mosholtz, dated June 29, 1977.
For additional soils information, see soils report prepared by Peter Crane, soils consultant.
HENRICK B. SALISBURY INC.
Land Surveyors
Ellsworth, Maine 04605
1000

SRS