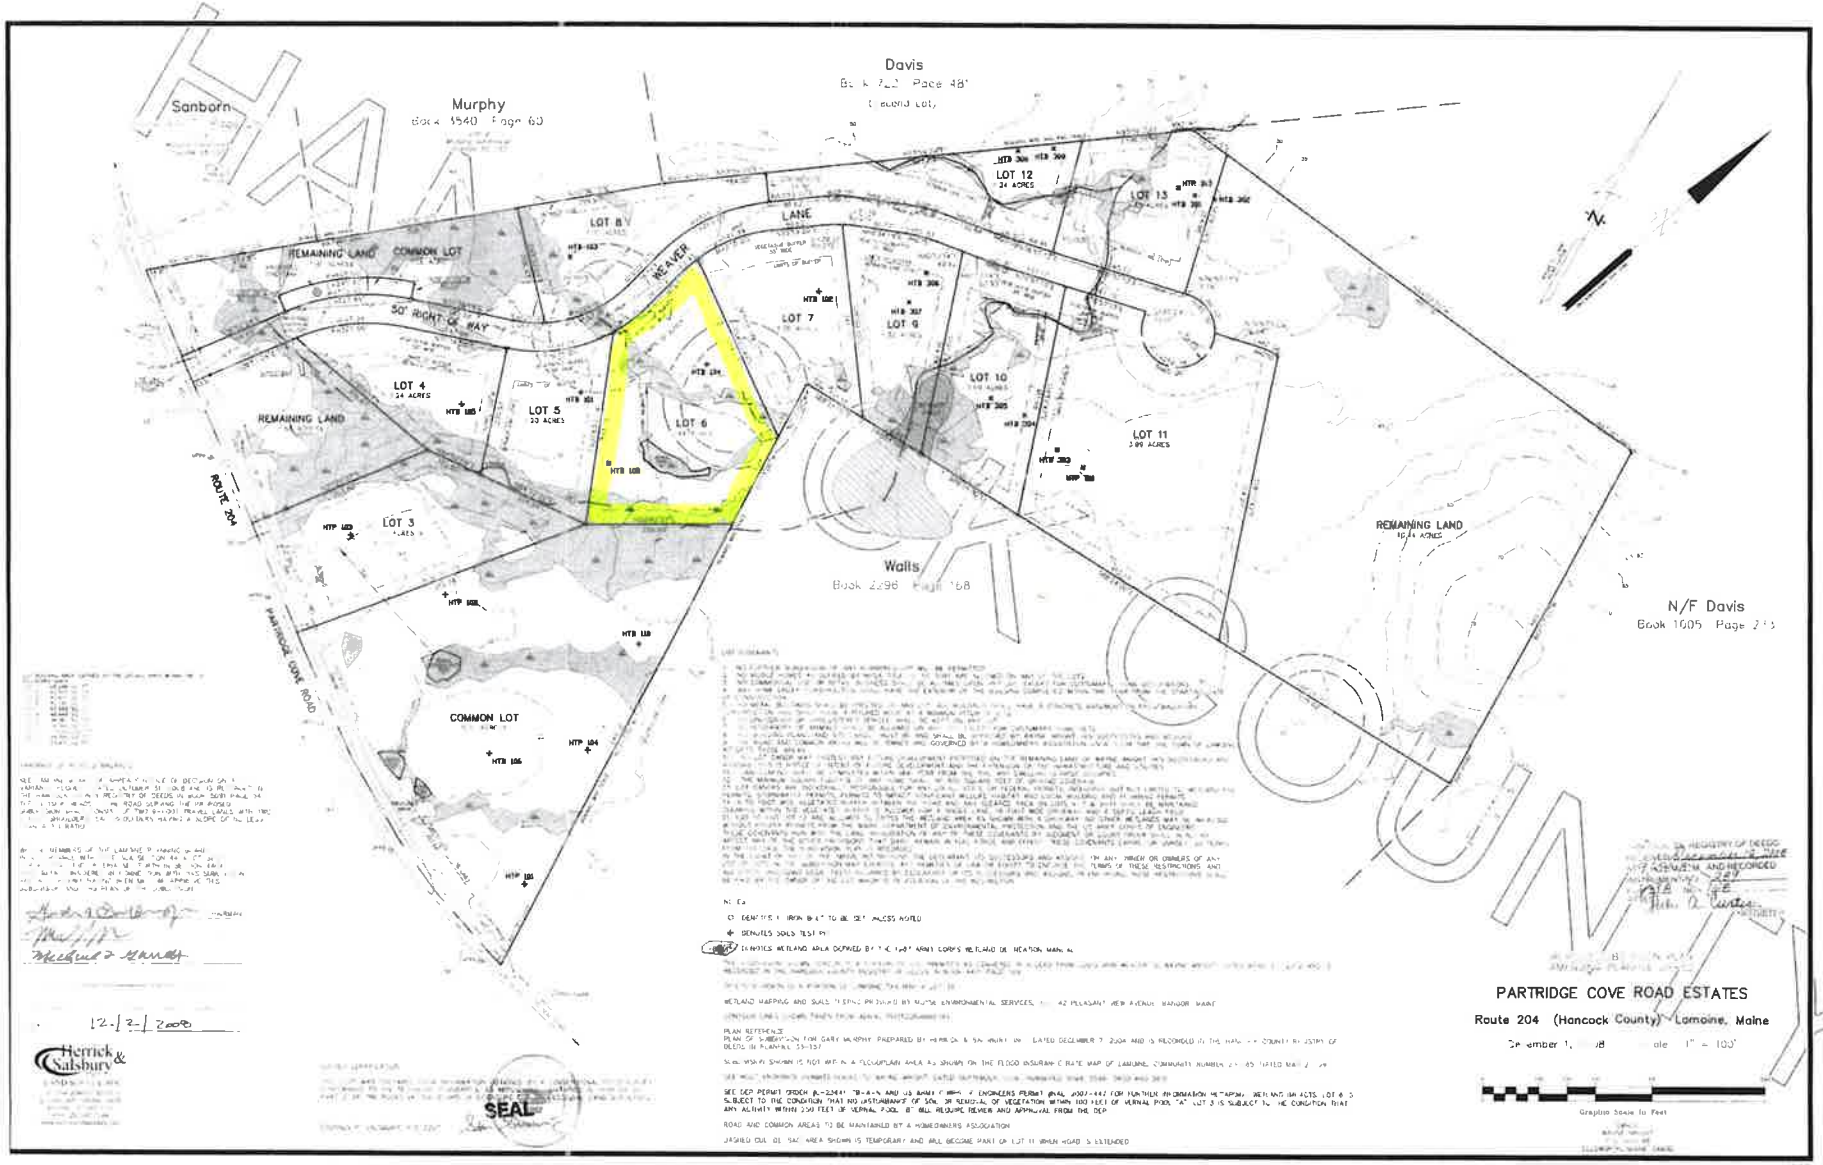
Sanborn
Murphy
Book 3540 Page 60
Davis
Book 722 Page 48
(Second Lot)
LOT 12
24 ACRES
LOT 13
LOT 8
LANE
BEAVER
REMAINING LAND
COMMON LOT
50' RIGHT OF WAY
LOT 7
LOT 9
LOT 4
24 ACRES
LOT 5
20 ACRES
LOT 6
LOT 10
LOT 11
3.09 ACRES
REMAINING LAND
LOT 3
ROUTE 204
PARTRIDGE COVE ROAD
Walls
Book 2296 Page 168
REMAINING LAND
N/F Davis
Book 1005 Page 215
COMMON LOT
N
PARTRIDGE COVE ROAD ESTATES
Route 204 (Hancock County) - Lamoine, Maine
Graphic Scale in Feet
SEAL